GRAFTON
GEORGE HILL ROAD

STATE	FED. AID PROJ. NO.	SHEET NO.	TOTAL SHEETS
MA	(NONE)	1	8
PROJECT FILE NO. 15665.00			

CONSTRUCTION PLANS
MARCH 24, 2023

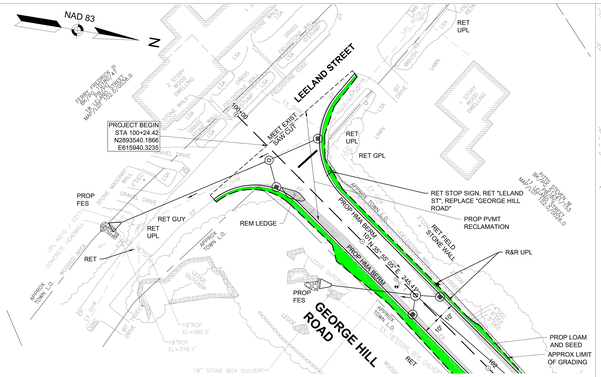

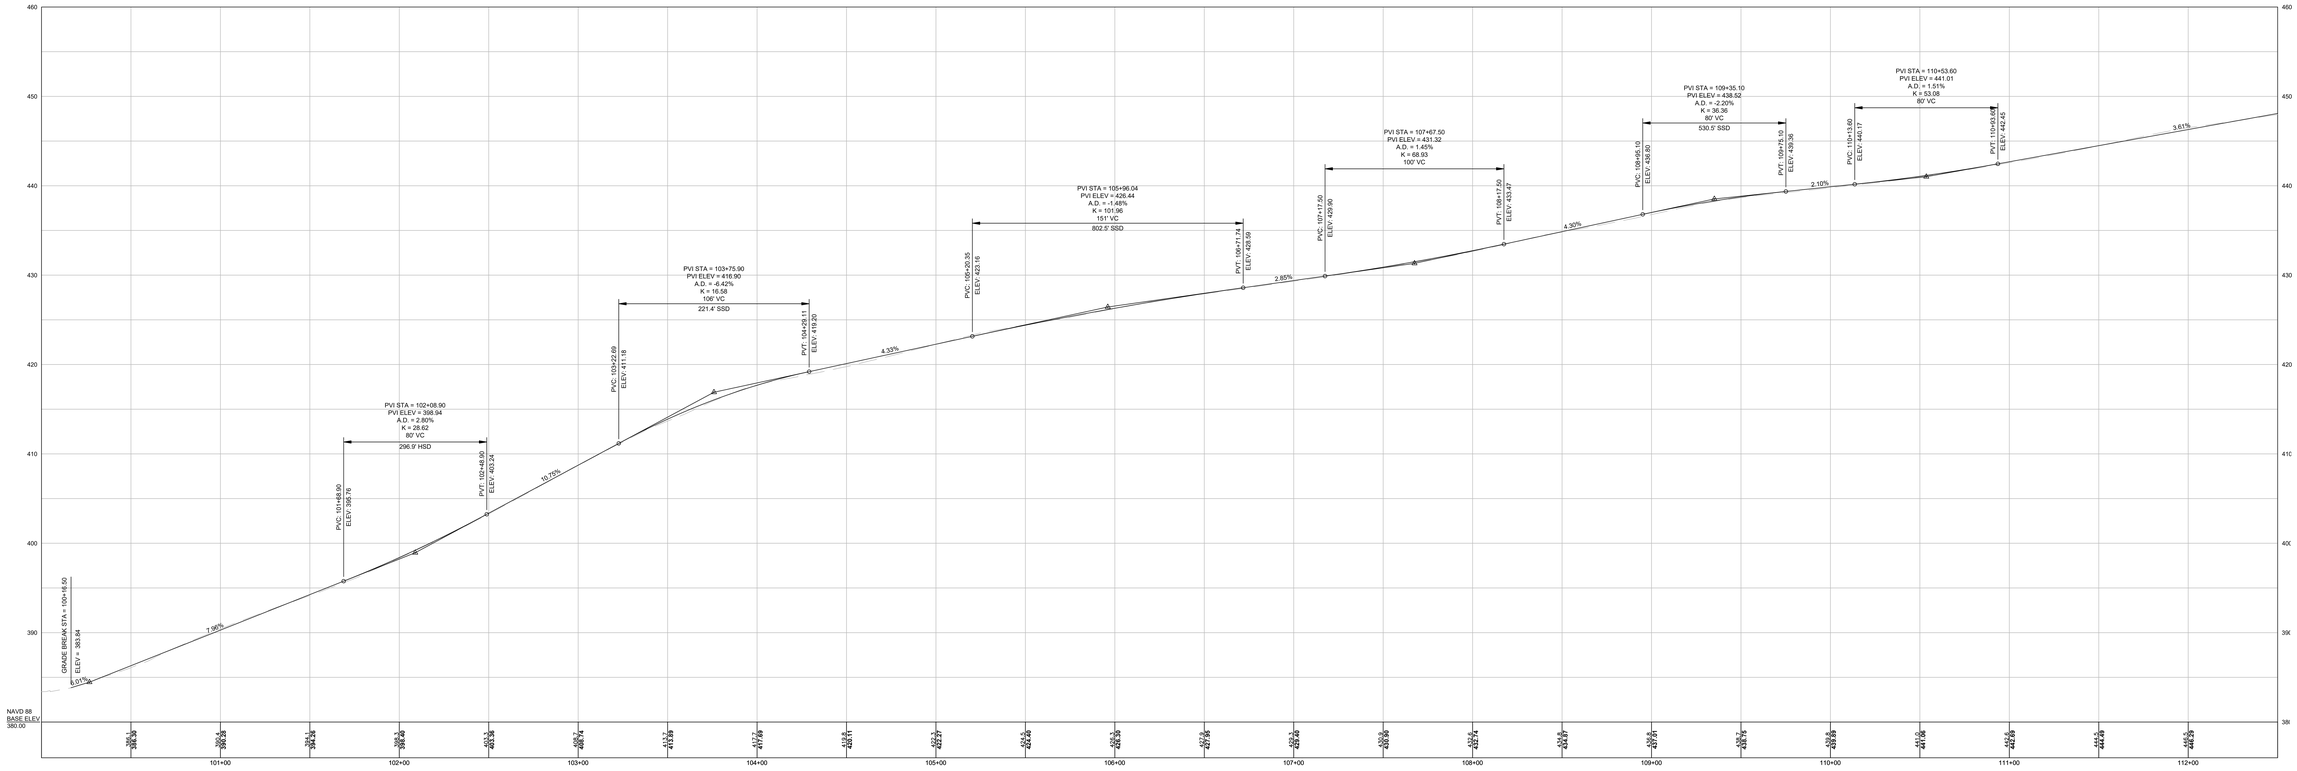

GRAFTON
GEORGE HILL ROAD

STATE	FED. AID PROJ. NO.	SHEET NO.	TOTAL SHEETS
MA	(NONE)	2	8
PROJECT FILE NO. 15665.00			

CONSTRUCTION PLANS
MARCH 24, 2023

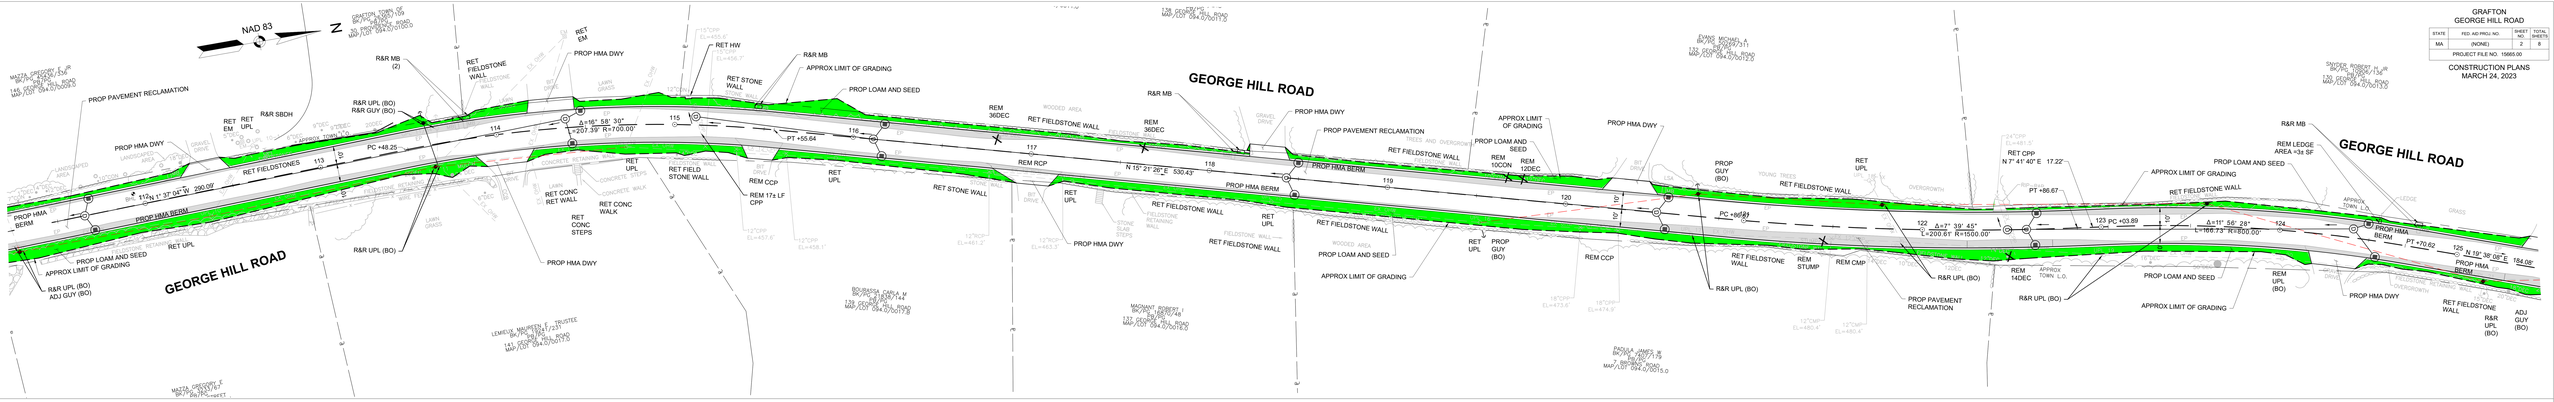

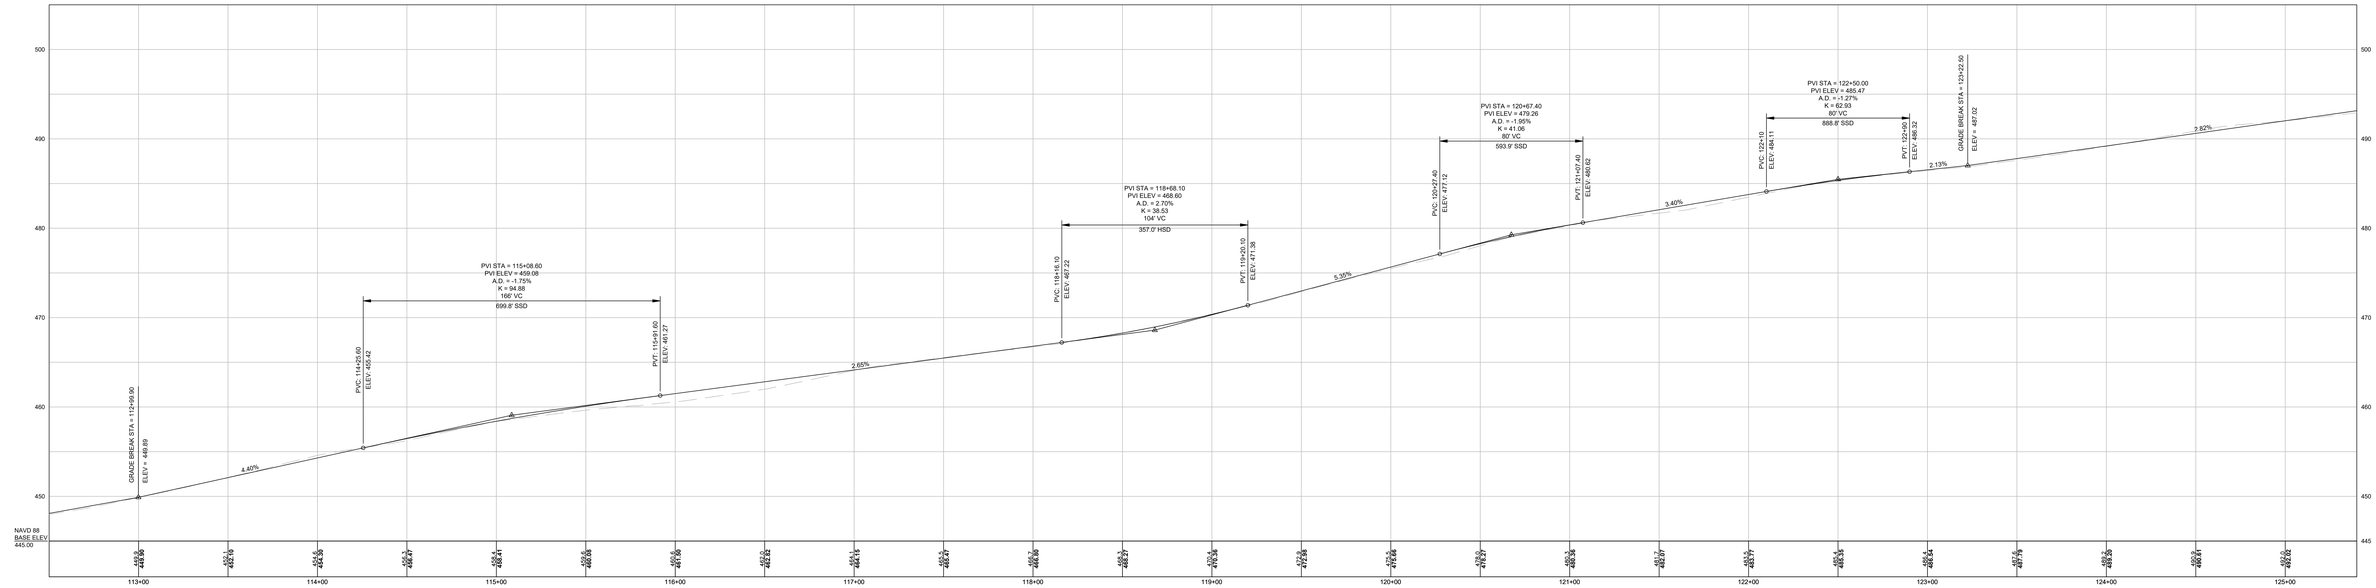

GRAFTON
GEORGE HILL ROAD

STATE	FED. AID PROJ. NO.	SHEET NO.	TOTAL SHEETS
MA	(NONE)	3	8

PROJECT FILE NO. 15665.00

CONSTRUCTION PLANS
MARCH 24, 2023

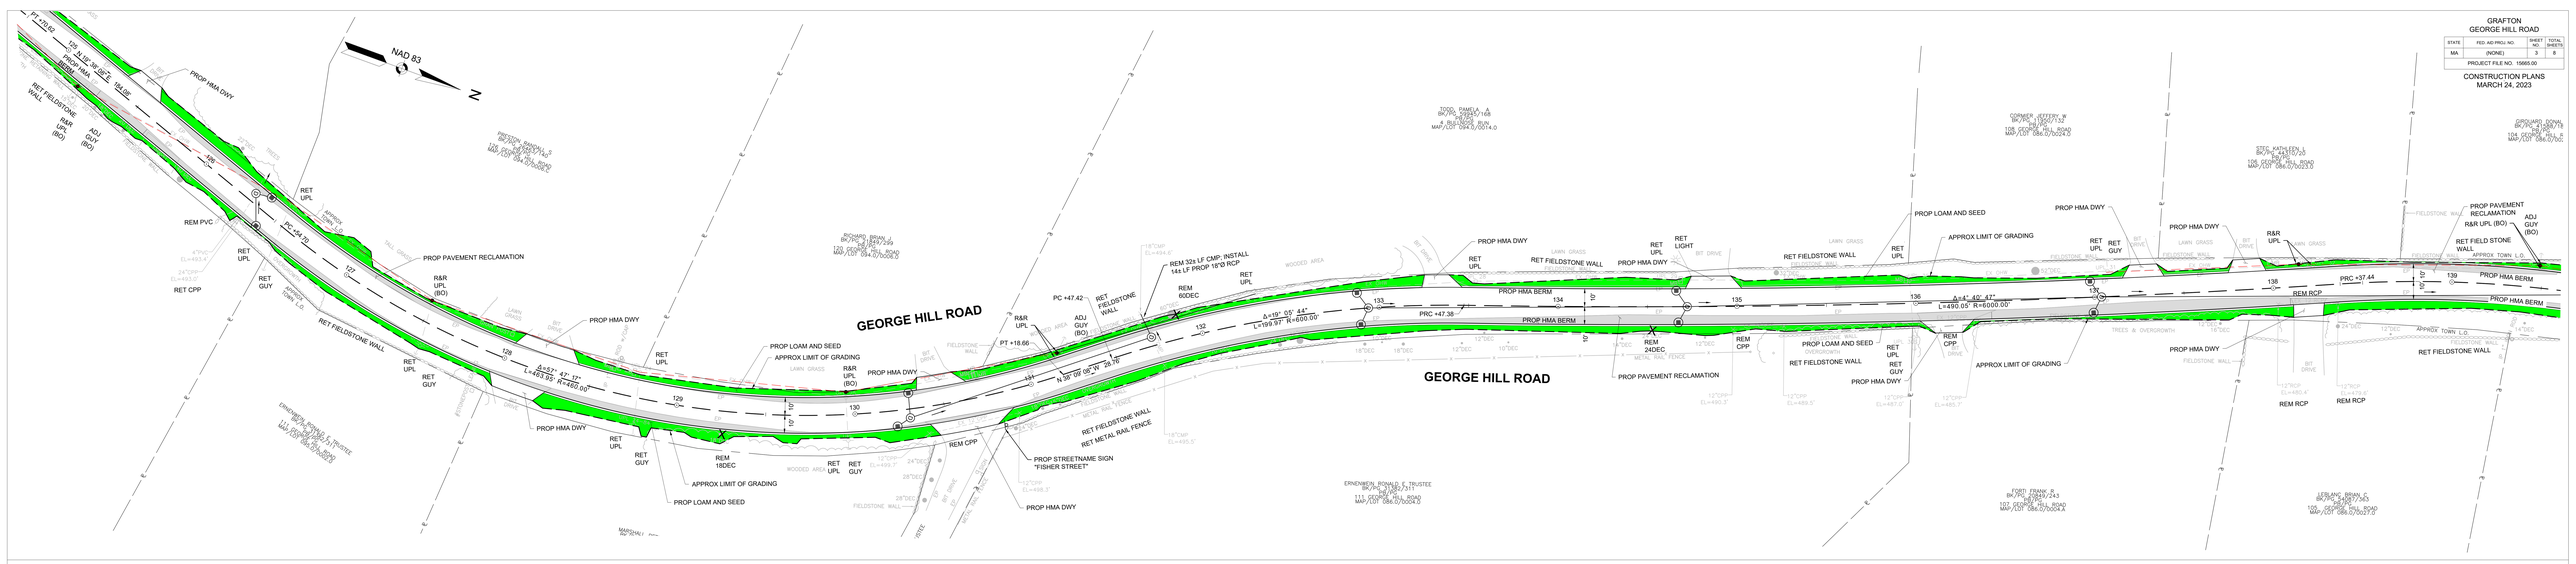

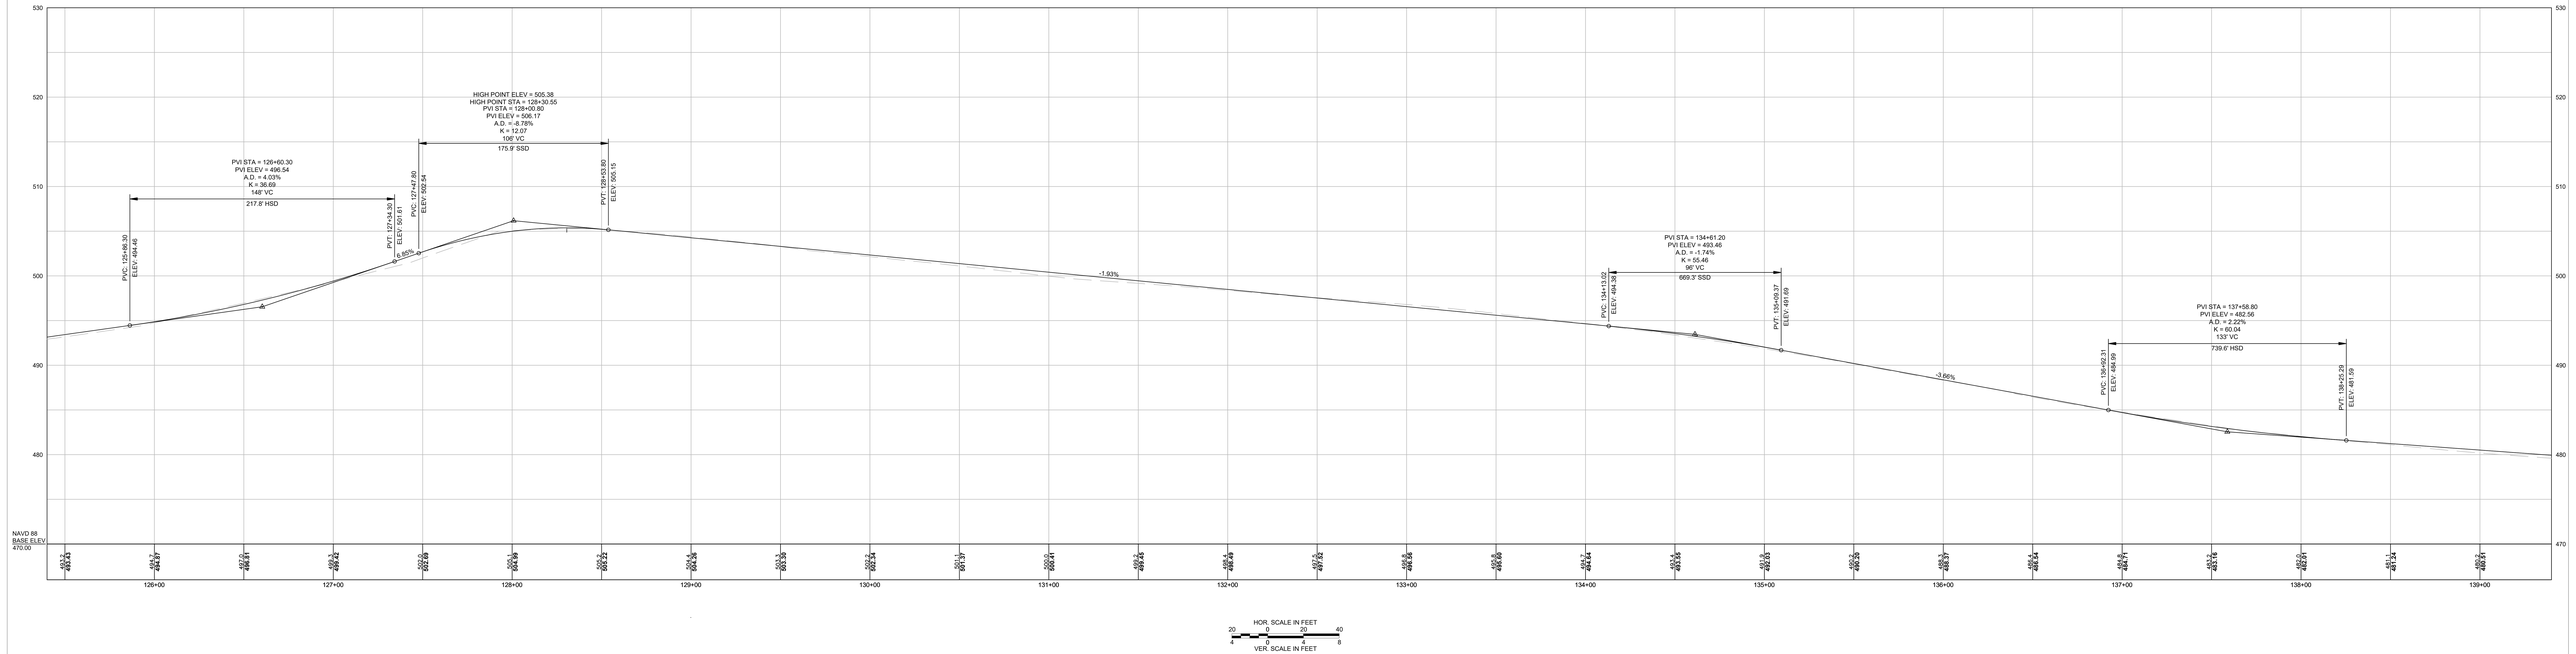

GRAFTON
GEORGE HILL ROAD

STATE	FED. AID PROJ. NO.	SHEET NO.	TOTAL SHEETS
MA	(NONE)	4	8
PROJECT FILE NO. 15665.00			

CONSTRUCTION PLANS
MARCH 24, 2023

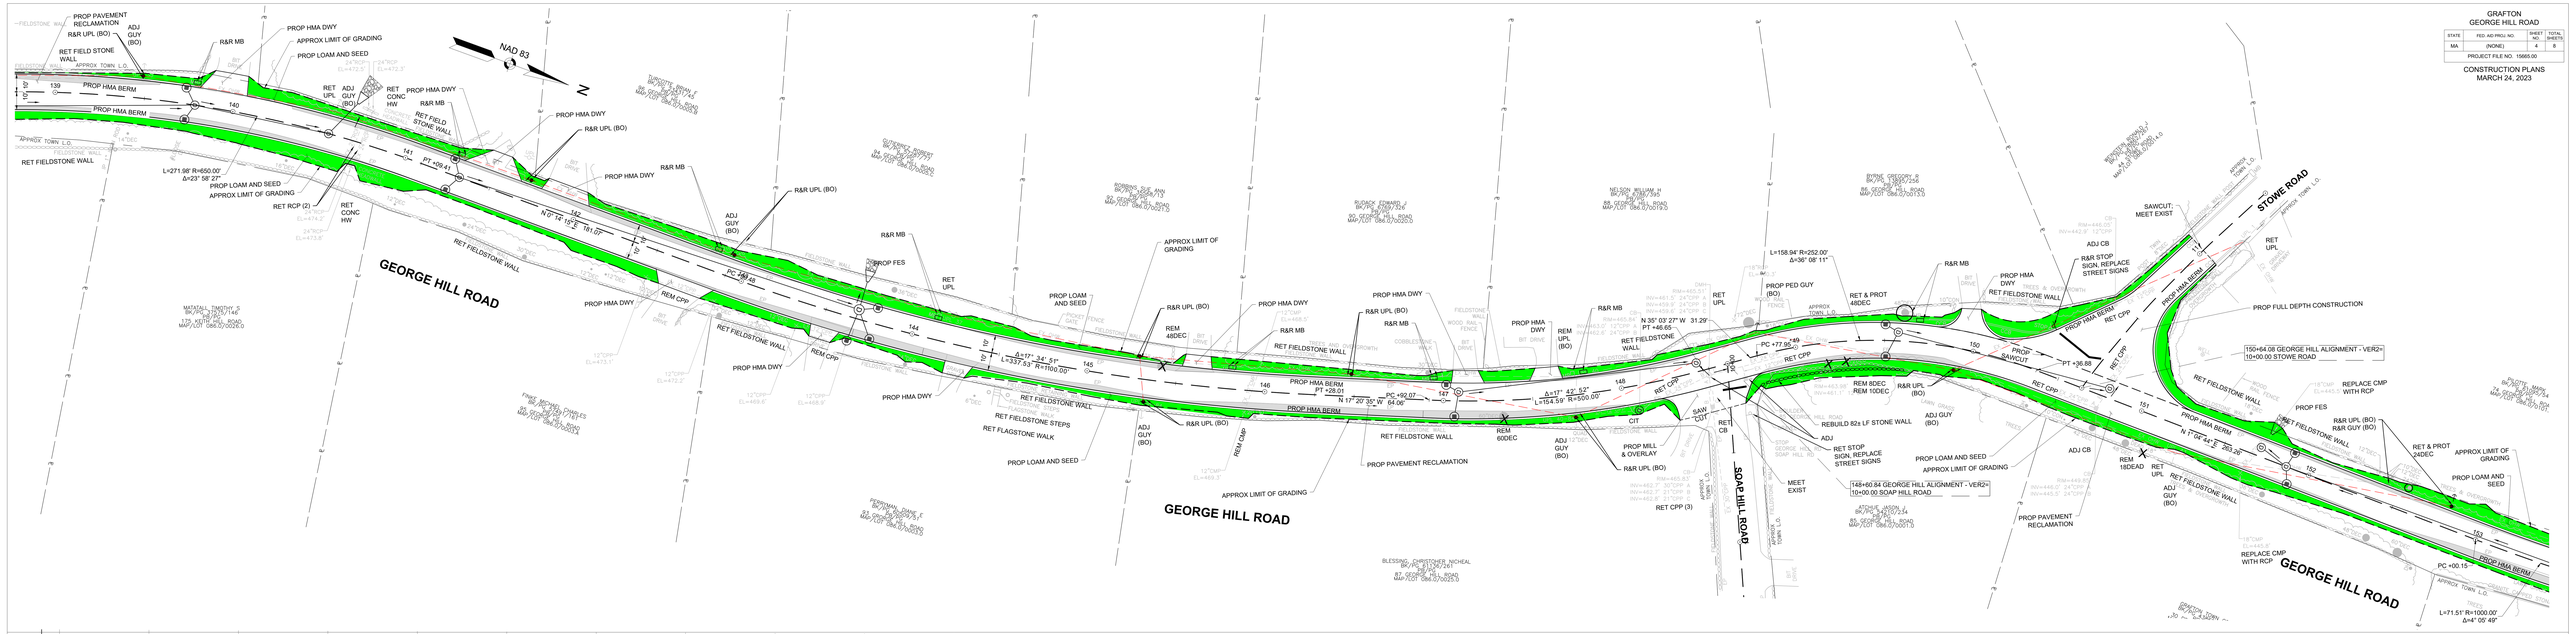

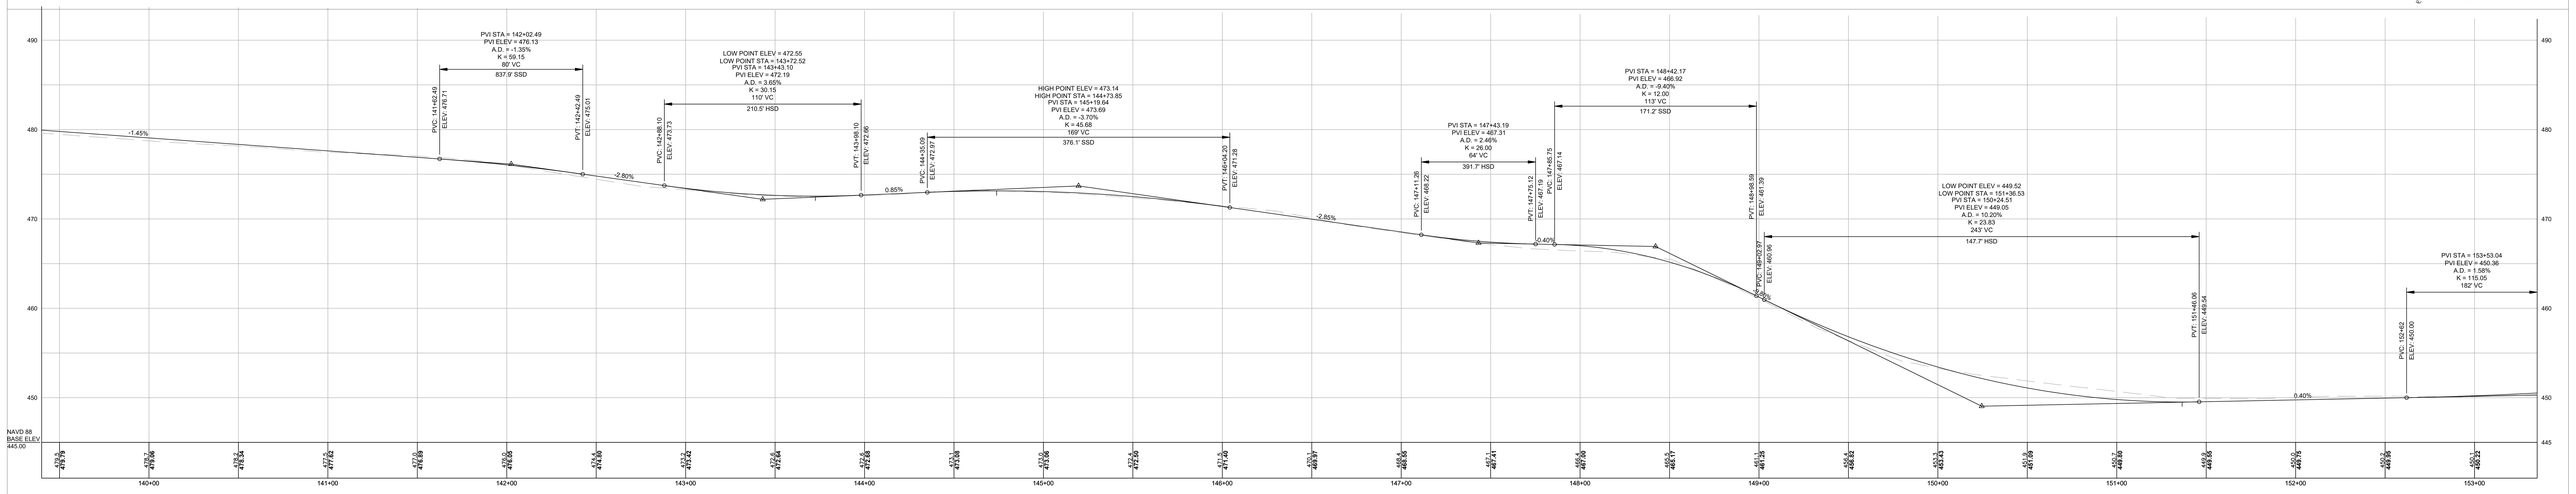

HOR. SCALE IN FEET
20 0 20 40
4 0 4 8
VER. SCALE IN FEET

GRAFTON
GEORGE HILL ROAD

STATE	FED. AID PROJ. NO.	SHEET NO.	TOTAL SHEETS
MA	(NONE)	5	8
	PROJECT FILE NO. 15665.00		

CONSTRUCTION PLANS
MARCH 24, 2023

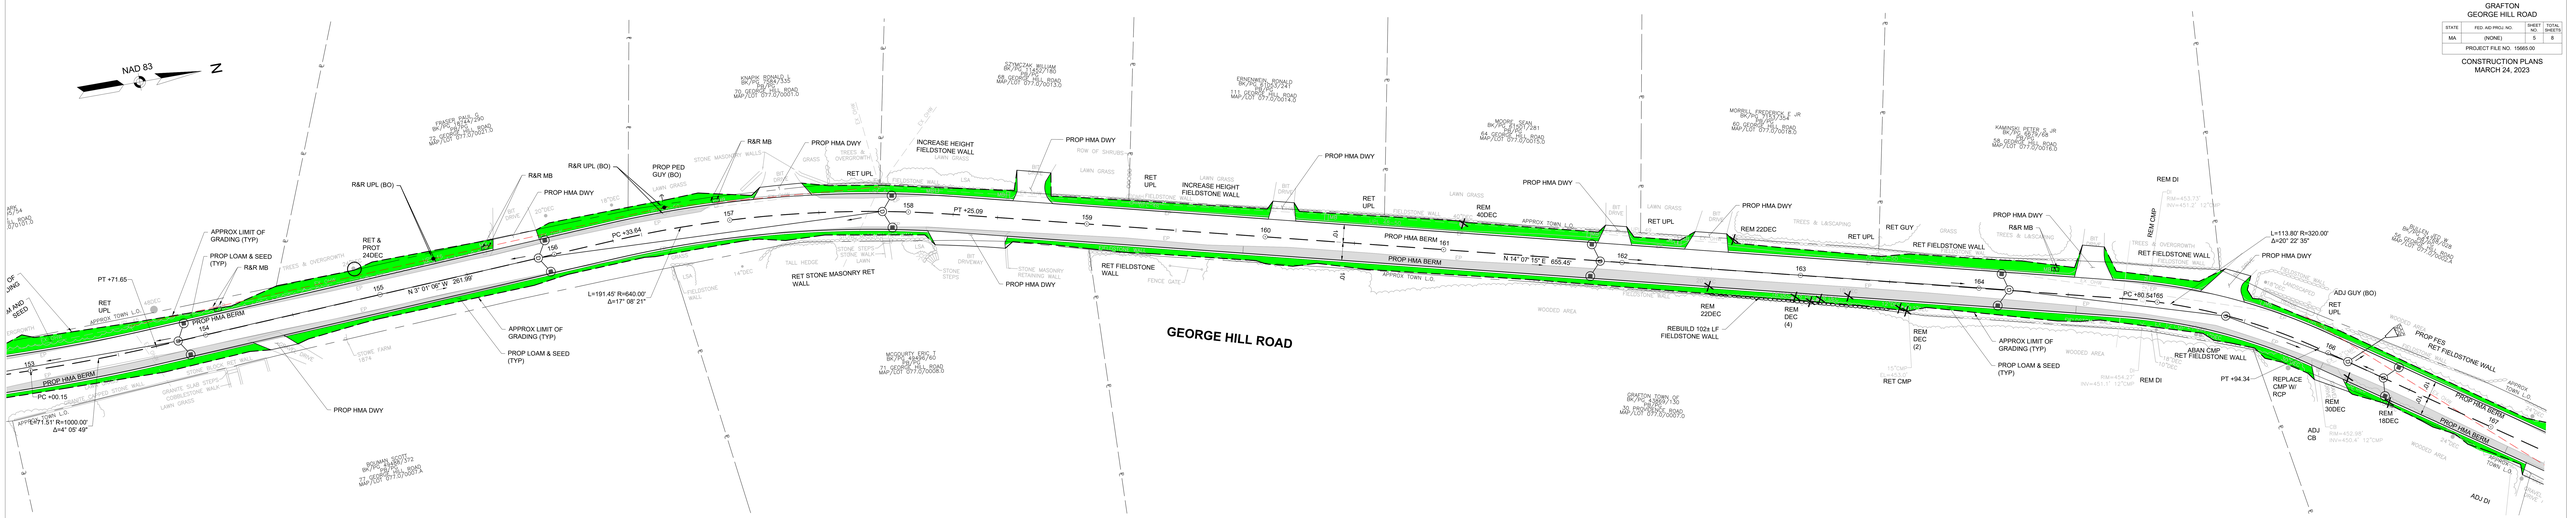

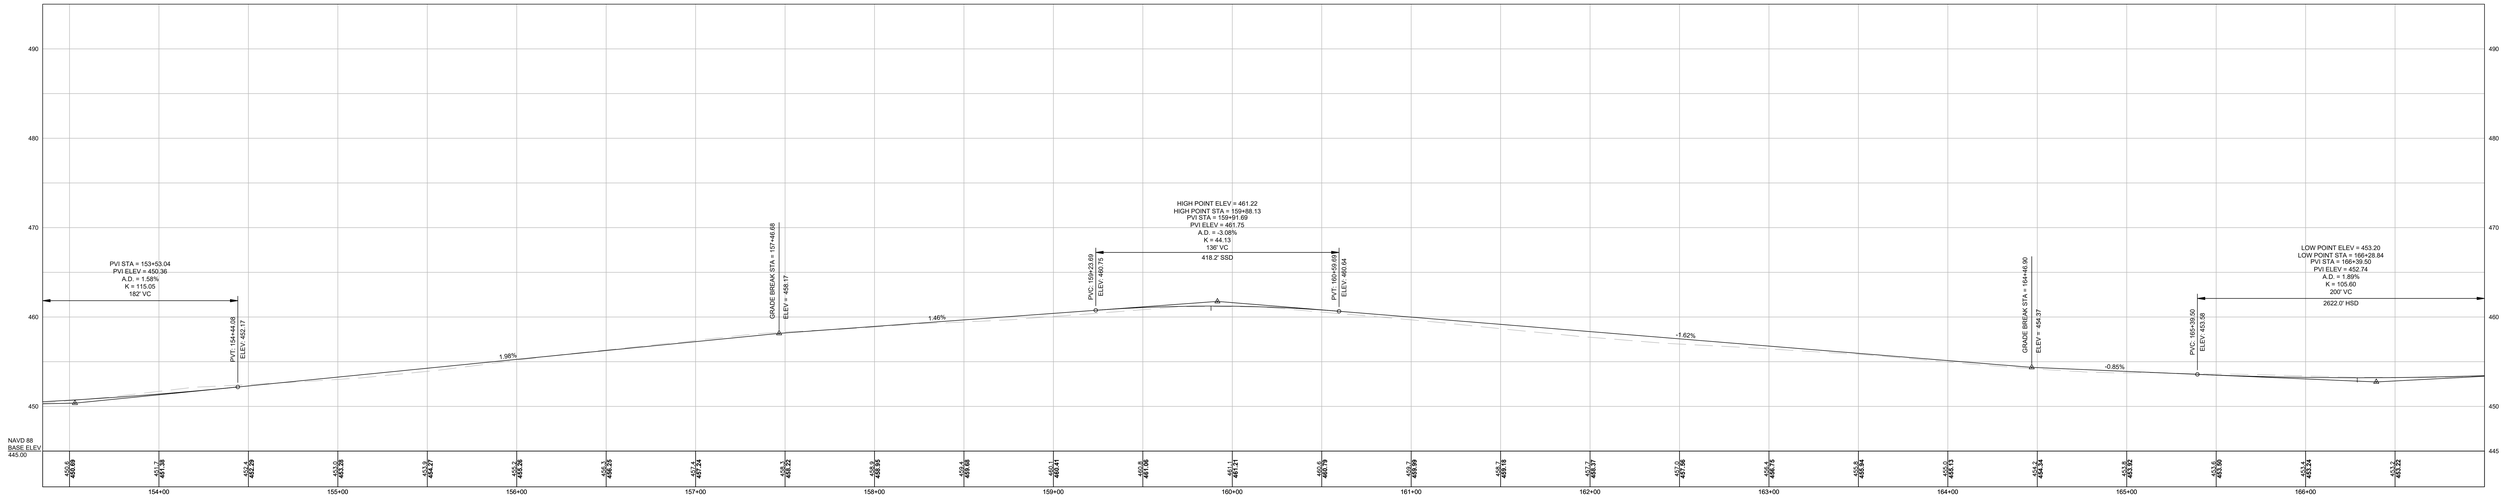

GRAFTON
GEORGE HILL ROAD

STATE	FED. AID PROJ. NO.	SHEET NO.	TOTAL SHEETS
MA	(NONE)	6	8
PROJECT FILE NO. 15665.00			

CONSTRUCTION PLANS
MARCH 24, 2023

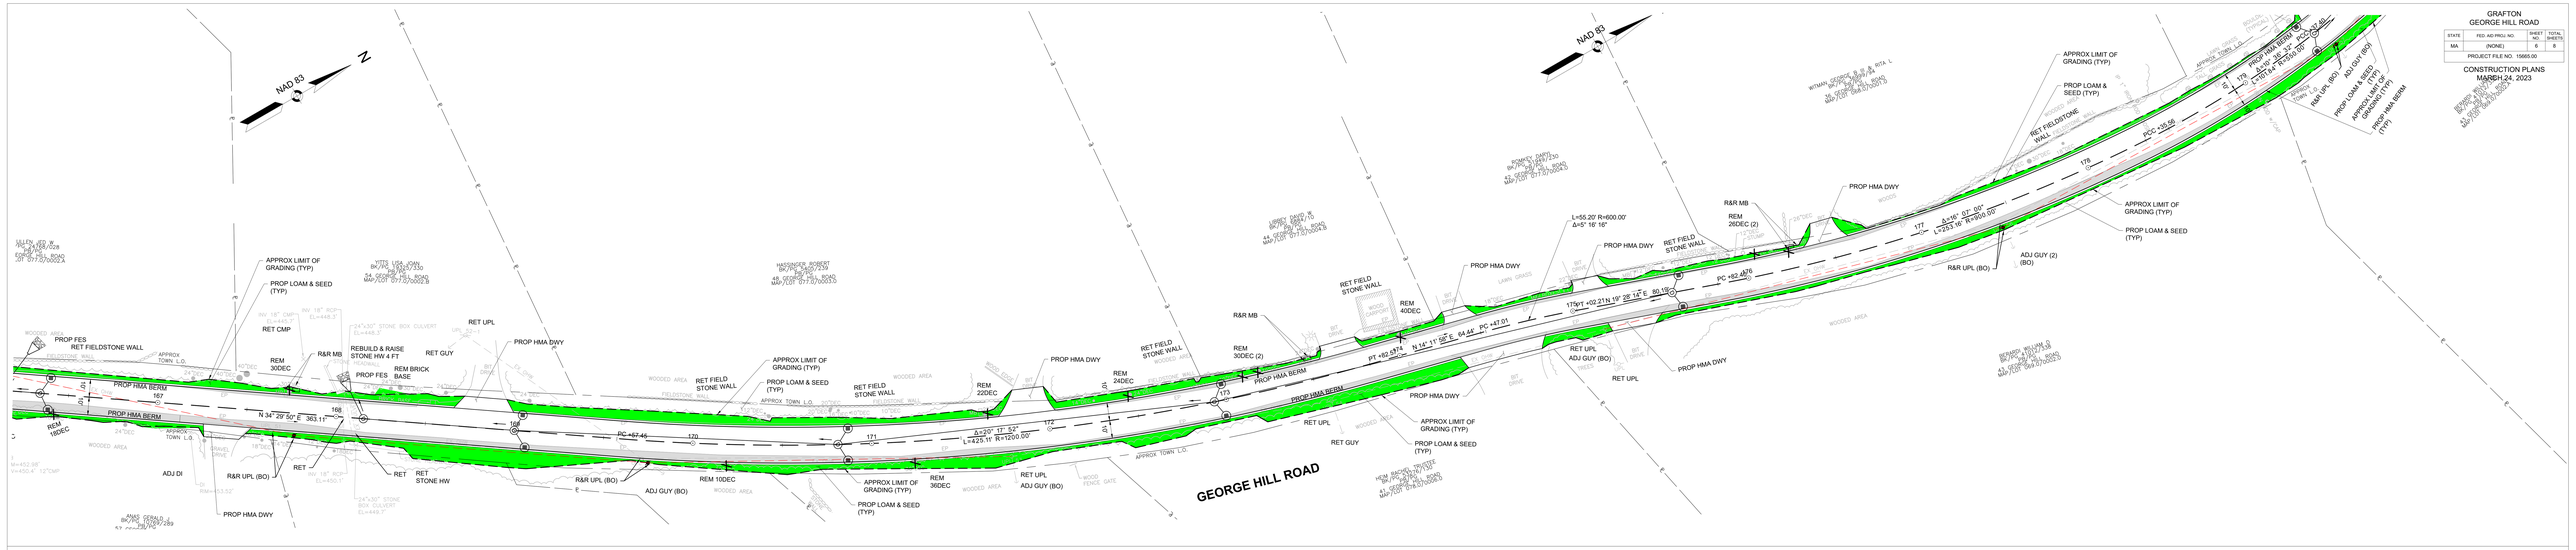

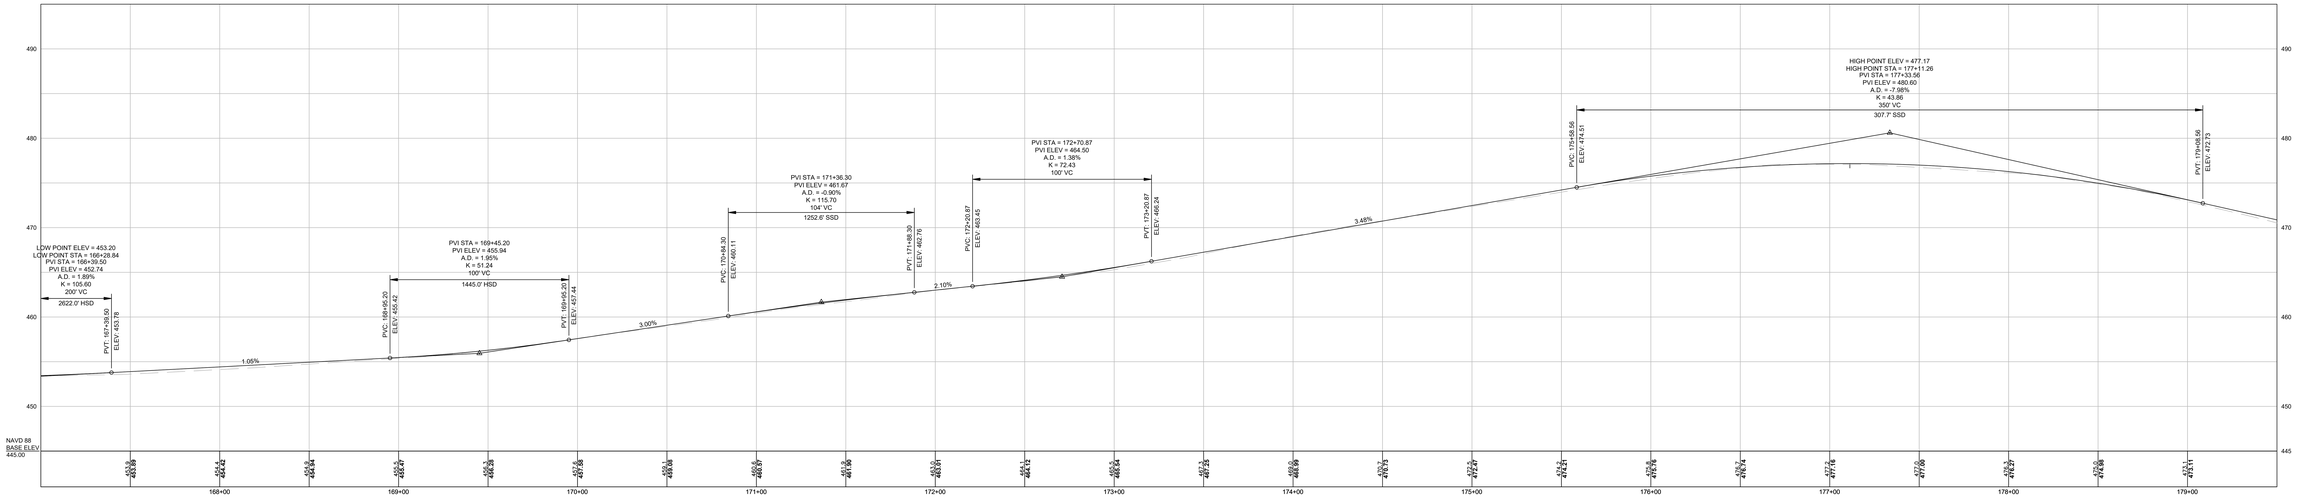

HOR. SCALE IN FEET
20 0 20 40
4 0 4 8
VER. SCALE IN FEET

GRAFTON
GEORGE HILL ROAD

STATE	FED. AID PROJ. NO.	SHEET NO.	TOTAL SHEETS
MA	(NONE)	7	8

PROJECT FILE NO. 15665.00

CONSTRUCTION PLANS
MARCH 24, 2023

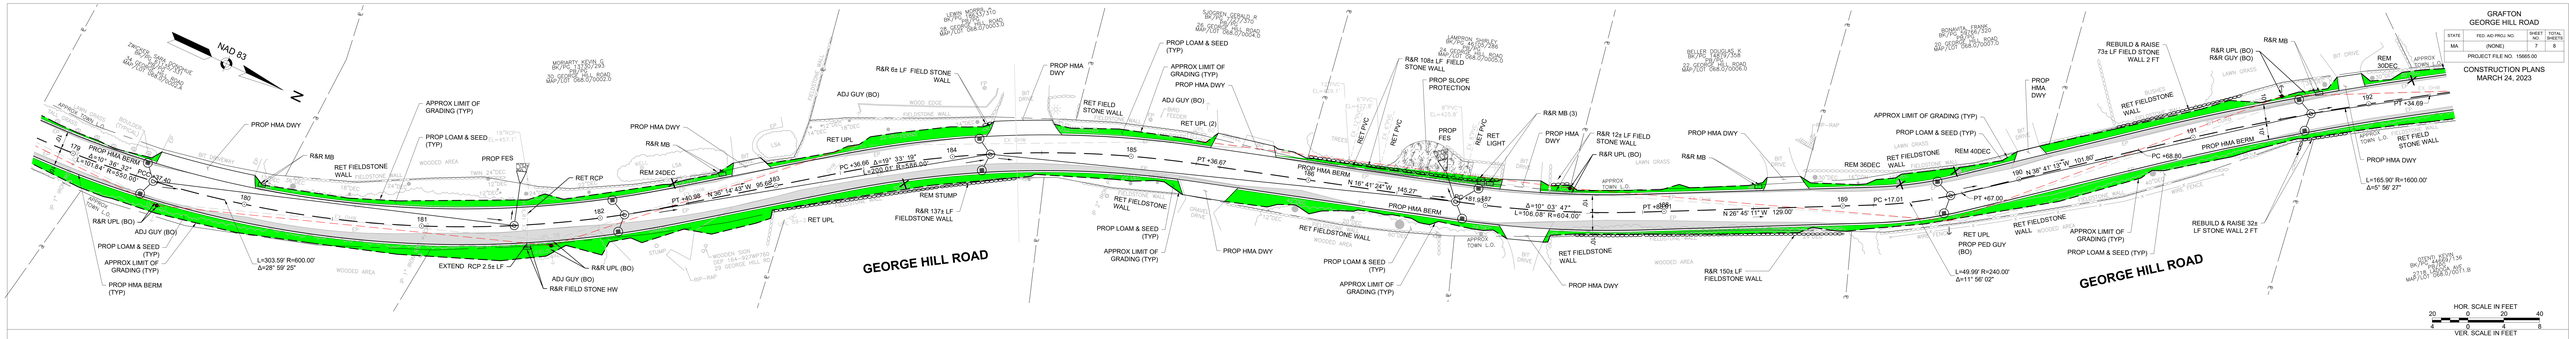

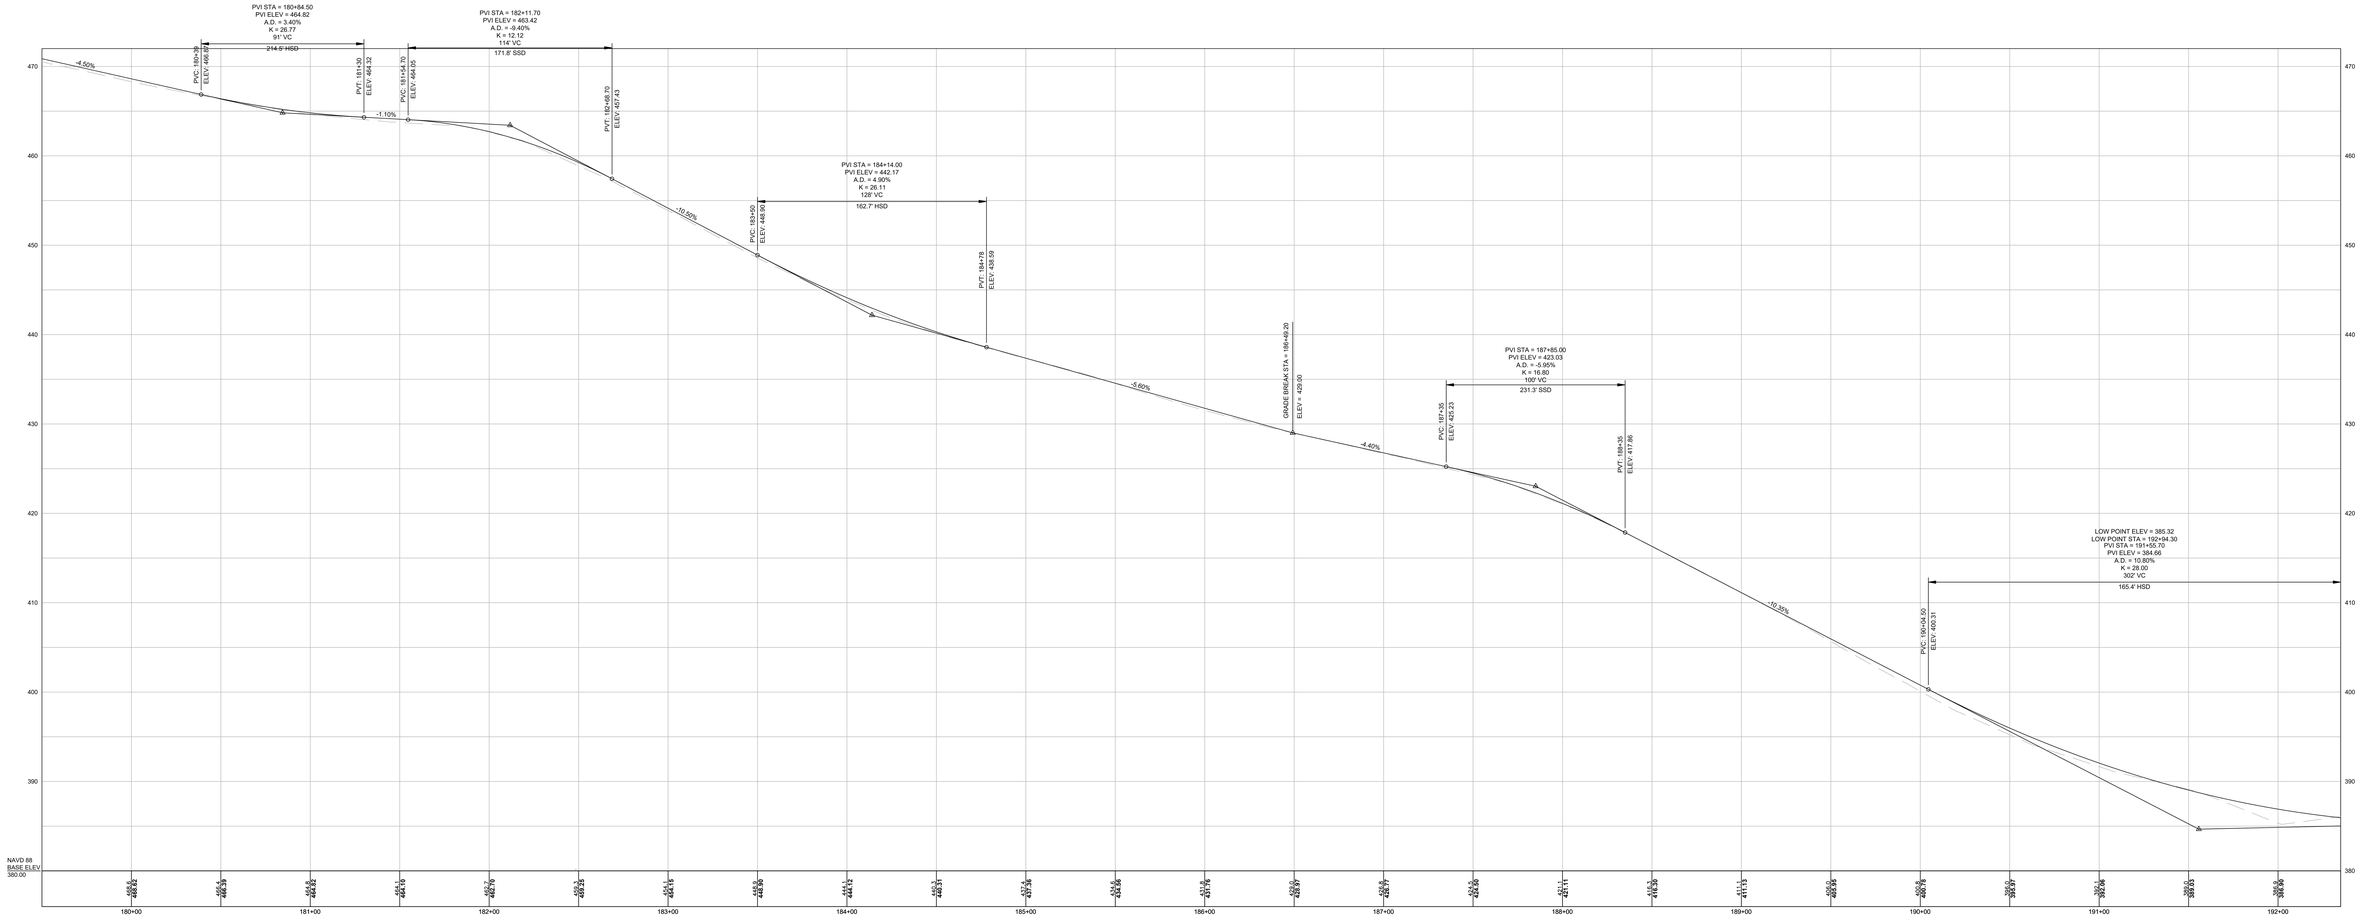

GRAFTON
GEORGE HILL ROAD

STATE	FED. AID PROJ. NO.	SHEET NO.	TOTAL SHEETS
MA	(NONE)	8	8
PROJECT FILE NO. 15665.00			

CONSTRUCTION PLANS
MARCH 24, 2023

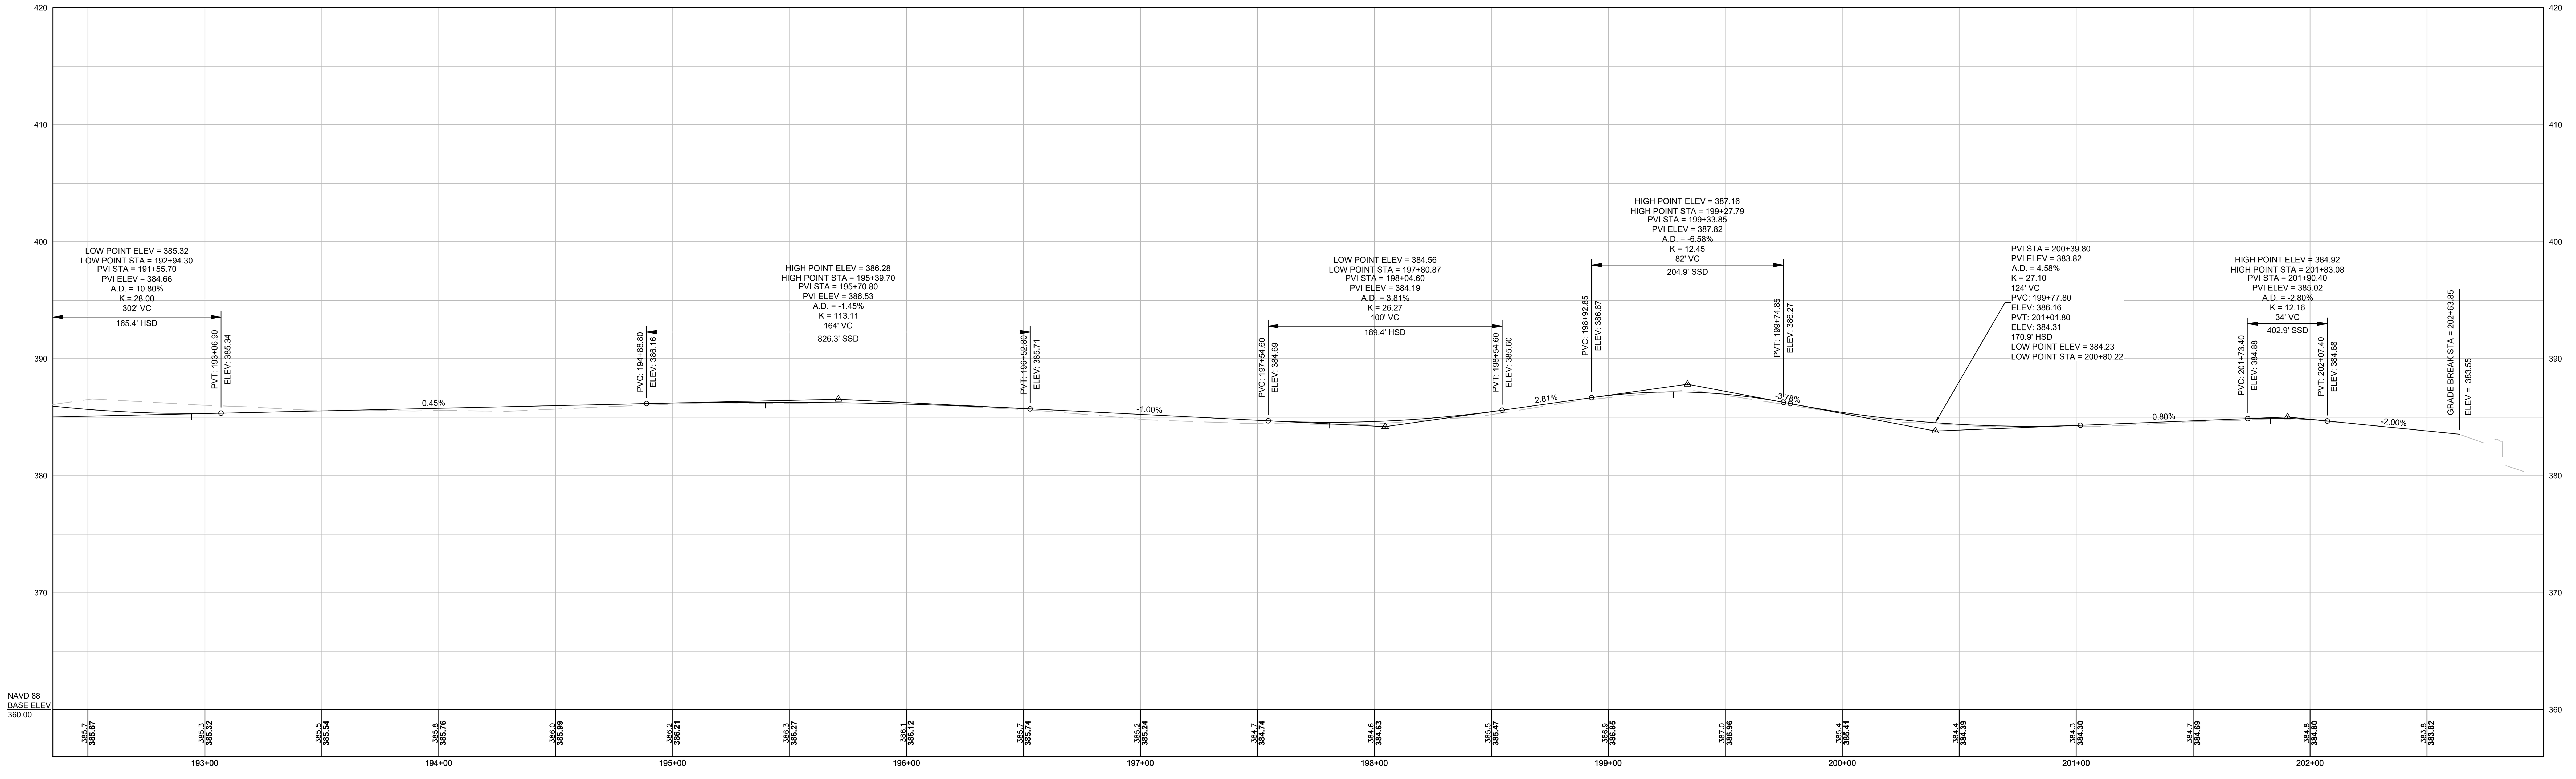

HOR. SCALE IN FEET
20 0 20 40
4 0 4 8
VER. SCALE IN FEET