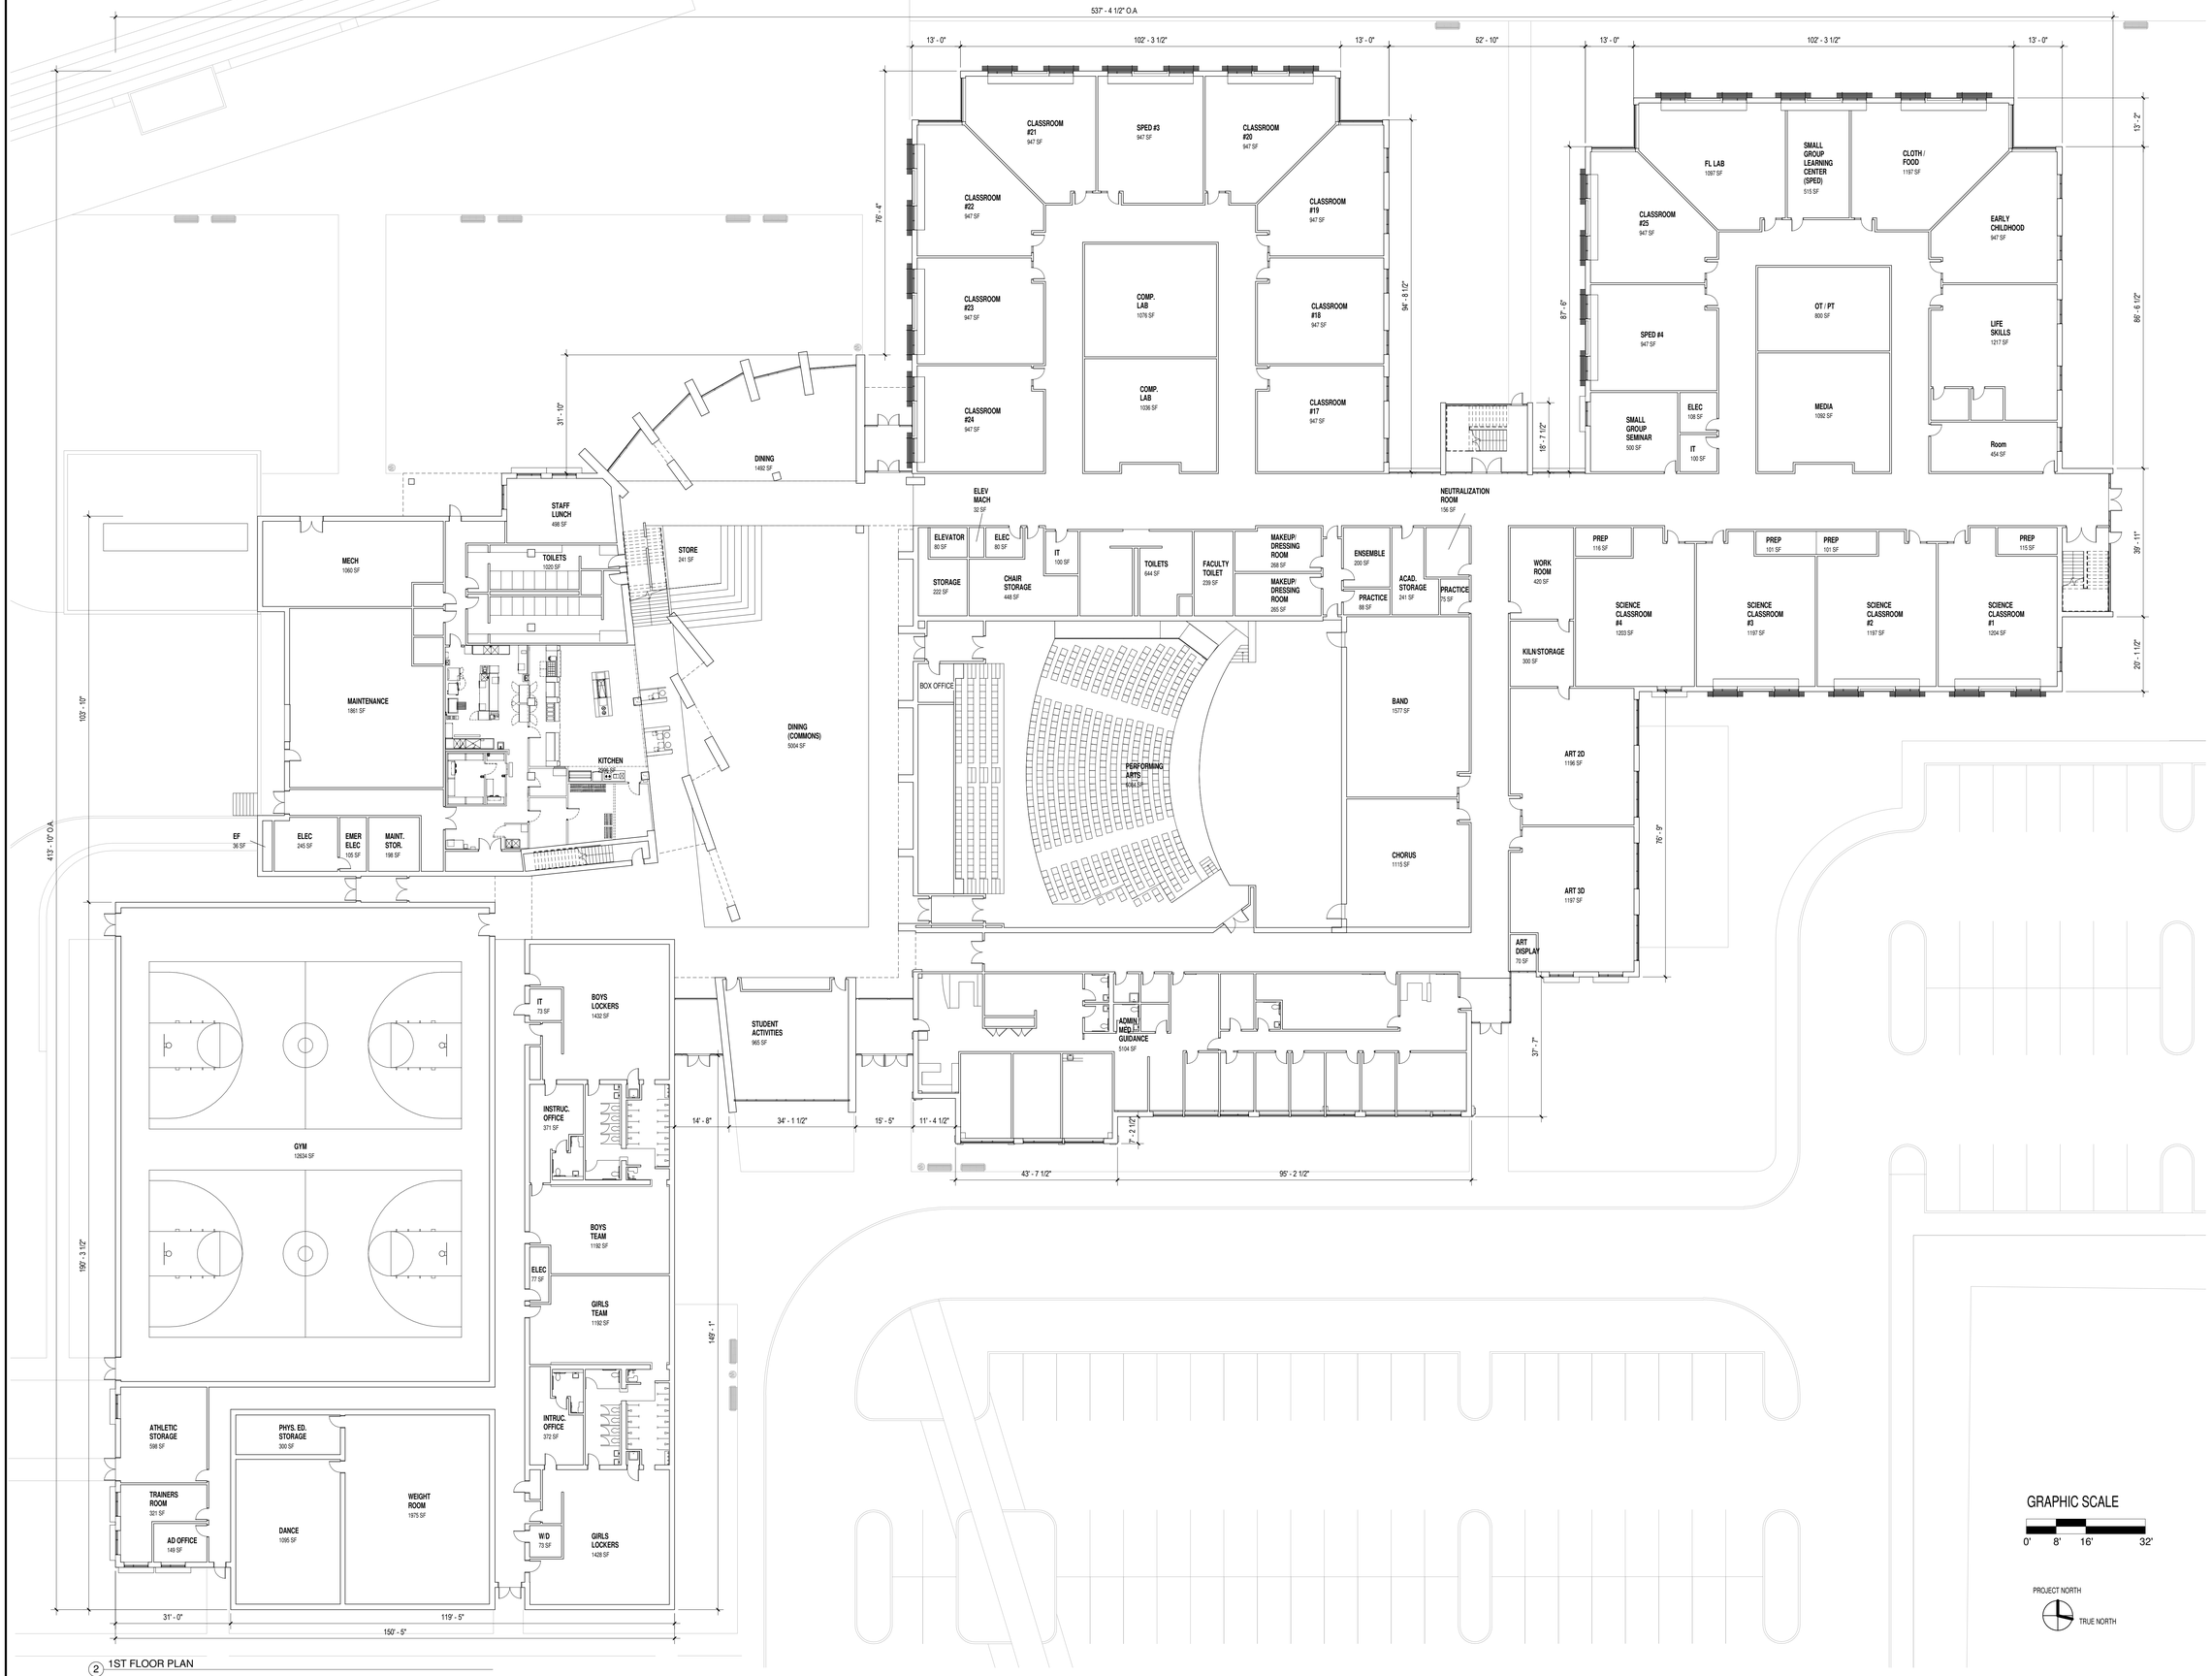

2 1ST FLOOR PLAN

GRAPHIC SCALE

0' 8' 16' 32'

PROJECT NORTH

TRUE NORTH

SMMA
SYMMES MAINI & MCKEE ASSOCIATES

1000 Massachusetts Avenue
Cambridge, Massachusetts 02138
617.547.5400 Fax 617.354.5758

OWNER REVIEW

NAME Date

NO.	DATE	DESCRIPTION
	12/17/09	SCHEMATIC DESIGN

ISSUE LOG

△ = CLOUDED CHANGE

NEW GRAFTON HIGH SCHOOL

28 PROVIDENCE ROAD
GRAFTON, MA 01536

FIRST FLOOR PLAN

SCALE	NTS
DRAWN BY	PTK
CHECK BY	
PROJ.ARCH./ENGR.	WG
PROJ. MRG.	DFBR
JOB NO.	09022

© SYMMES, MAINI & MCKEE ASSOCIATES, INC. 2008

A1.01