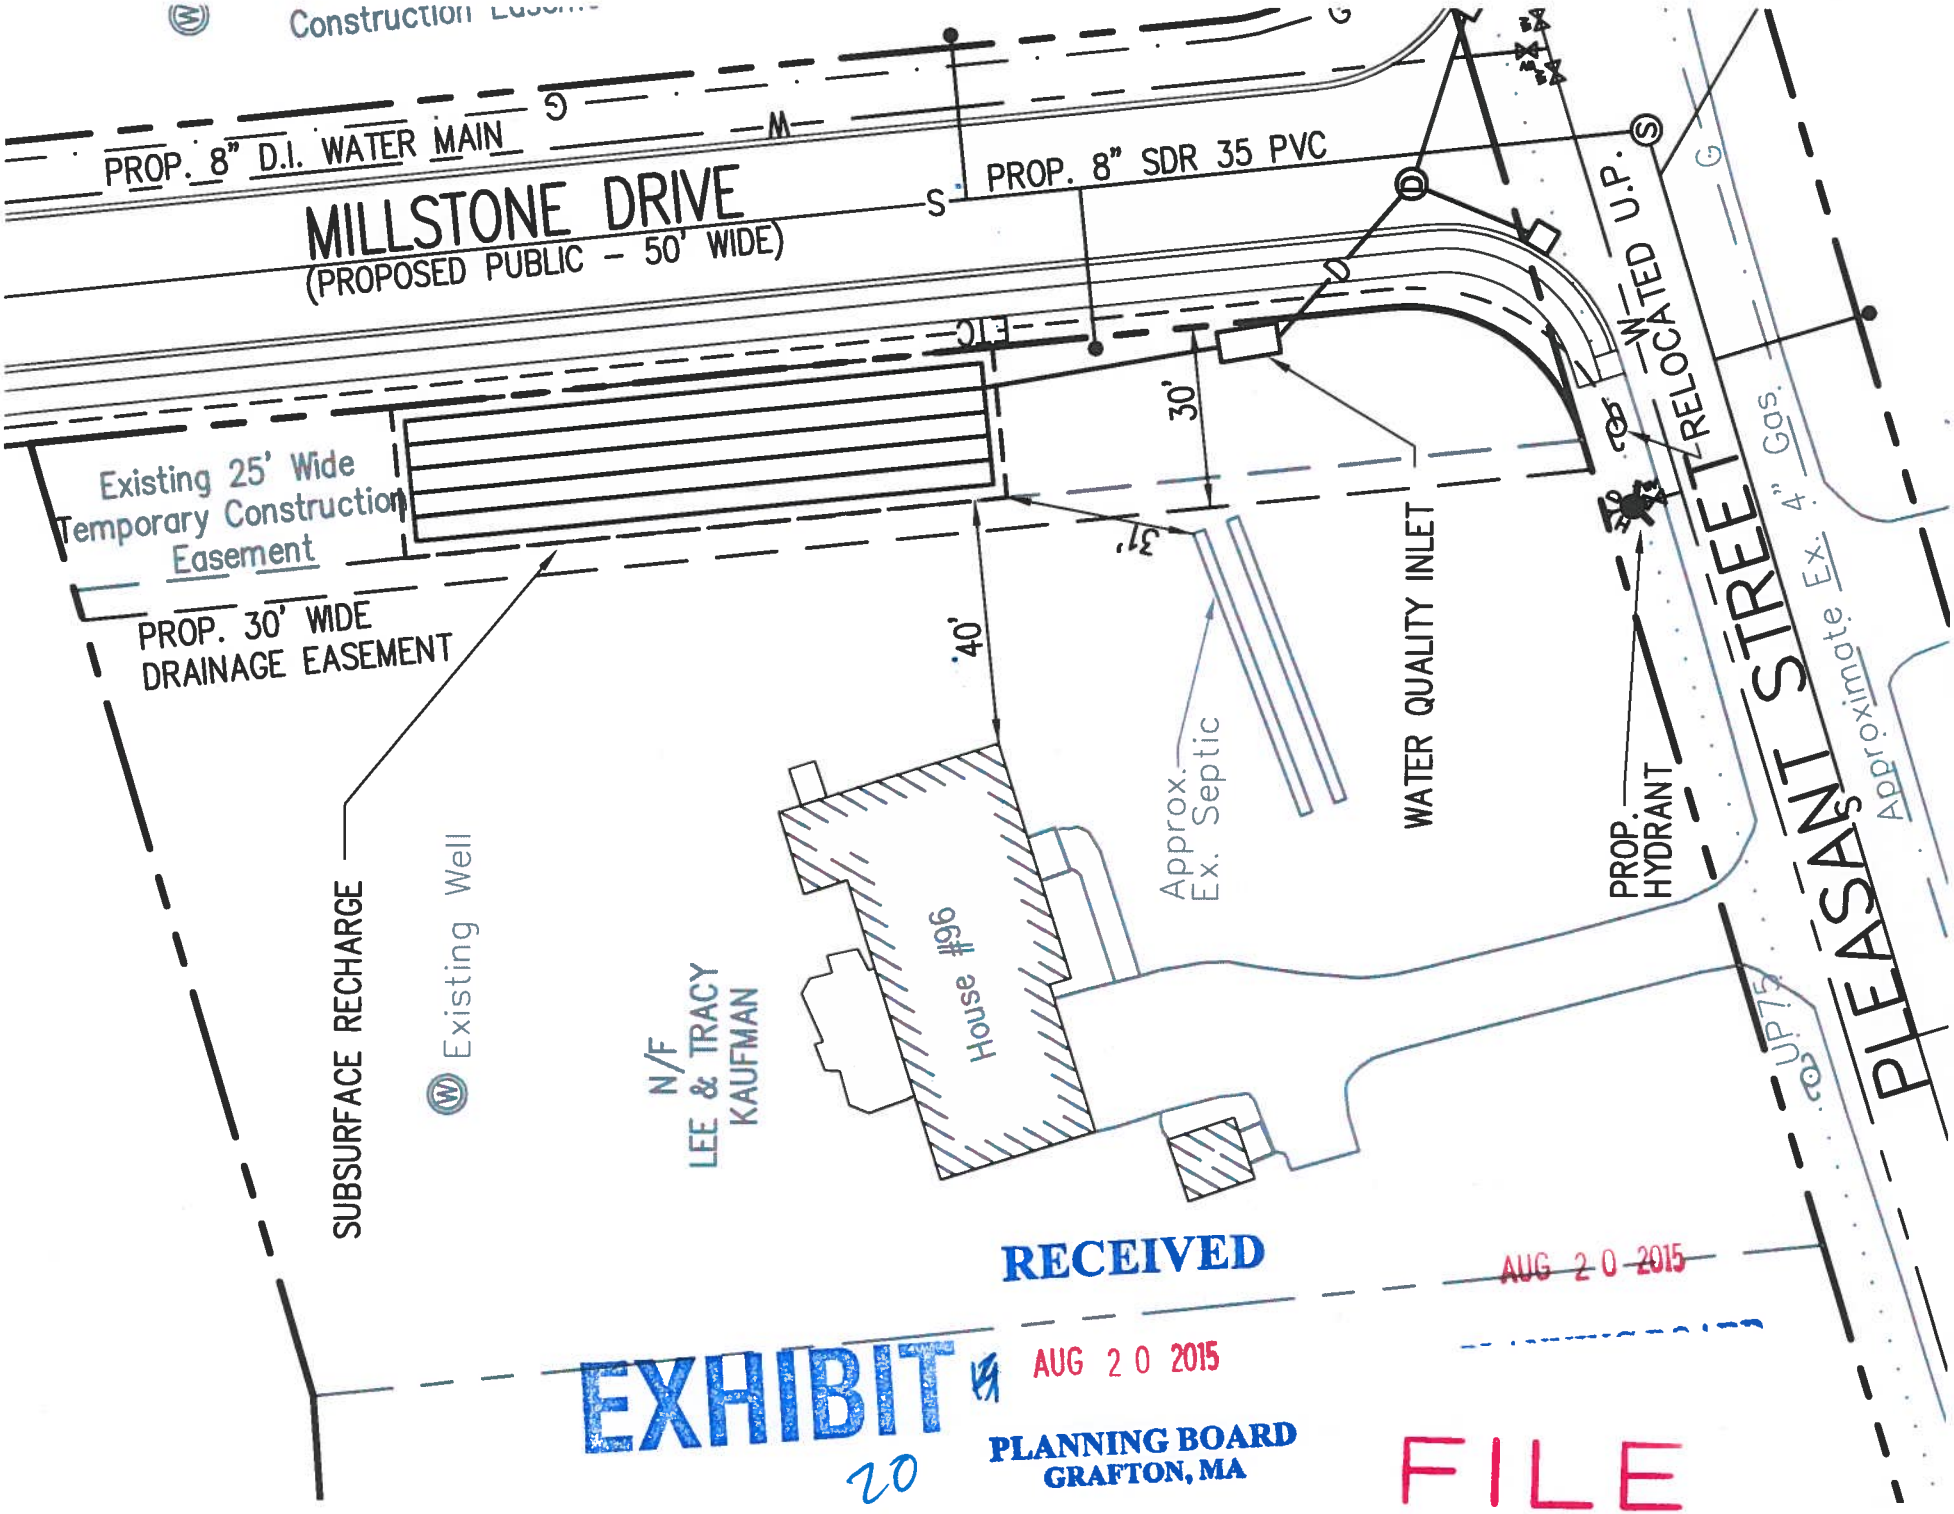
Construction Easem
PROP. 8" D.I. WATER MAIN
MILLSTONE DRIVE
(PROPOSED PUBLIC - 50' WIDE)
PROP. 8" SDR 35 PVC
Existing 25' Wide
Temporary Construction
Easement
PROP. 30' WIDE
DRAINAGE EASEMENT
SUBSURFACE RECHARGE
Existing Well
N/F
LEE & TRACY
KAUFMAN
House #96
Approx.
Ex. Septic
WATER QUALITY INLET
PROP.
HYDRANT
RELOCATED U.P.
PLEASANT STREET
Approximate Ex. 4" Gas
UP75
30'
31'
40'
RECEIVED
AUG 20 2015
EXHIBIT
AUG 20 2015
PLANNING BOARD
GRAFTON, MA
20
FILE