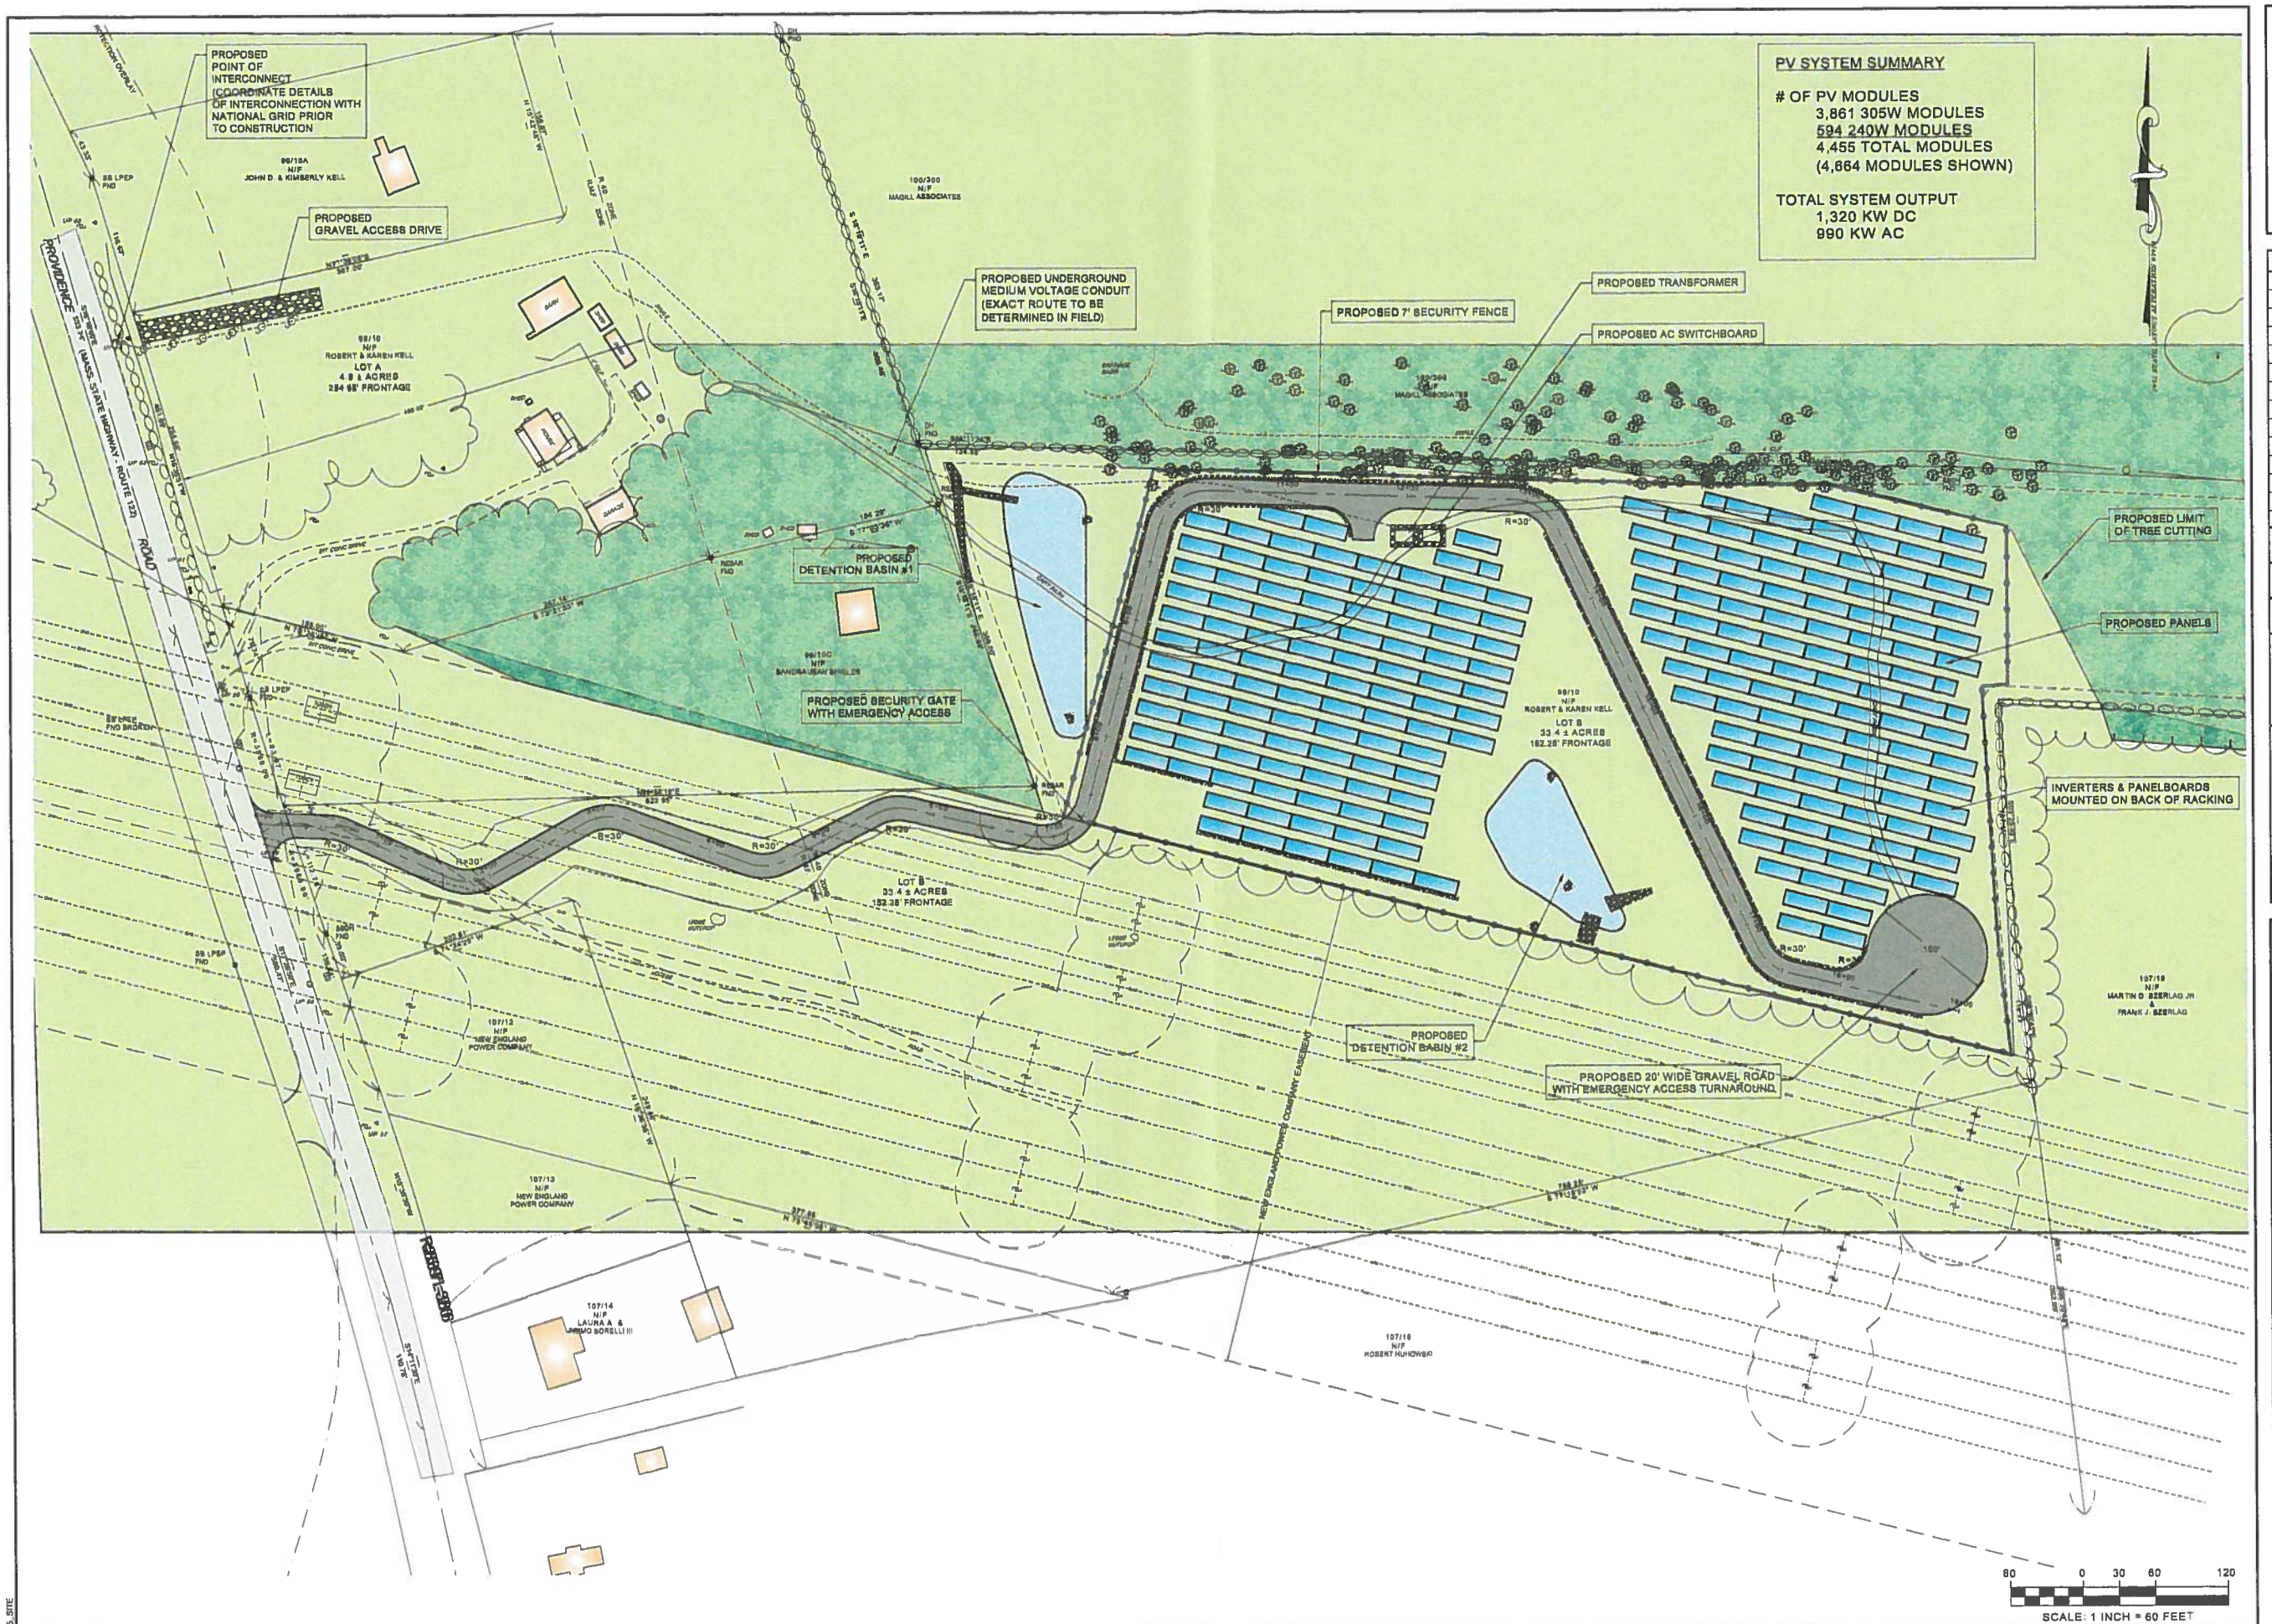

FIELD ENGINEERING CO., INC.
CONSULTING ENGINEERS

11D INDUSTRIAL DRIVE
P.O. BOX 1178
MATTAPOISETT, MA 02739
TEL: (508) 758-2749
FAX: (508) 758-2849

THE CROCKER BUILDING
4 COURT STREET SUITE 104
TAUNTON, MA 02780
TEL: (508) 824-9279
FAX: (508) 824-9278

Revisions

No.	Description	Date	Appvd

Date: 8/12/15

Scale: 1"=60'

Drawn By	Designed By	Checked By
RMS	RRR	RRR

Issued For: PERMITTING

RECEIVED
SEP 14 2015
PLANNING BOARD
GRAFTON, MA

PROPOSED SITE DEVELOPMENT
CEC SOLAR #1056 LLC

207 PROVIDENCE ROAD
GRAFTON, MASSACHUSETTS

Drawing Title: SITE LAYOUT

Project No.: 2035

Sheet: 4 OF 12

SL-1

2035_SITE

Submitted @ September 14, 2015 Public Hearing @ 9:05 p.m. SP2015-13