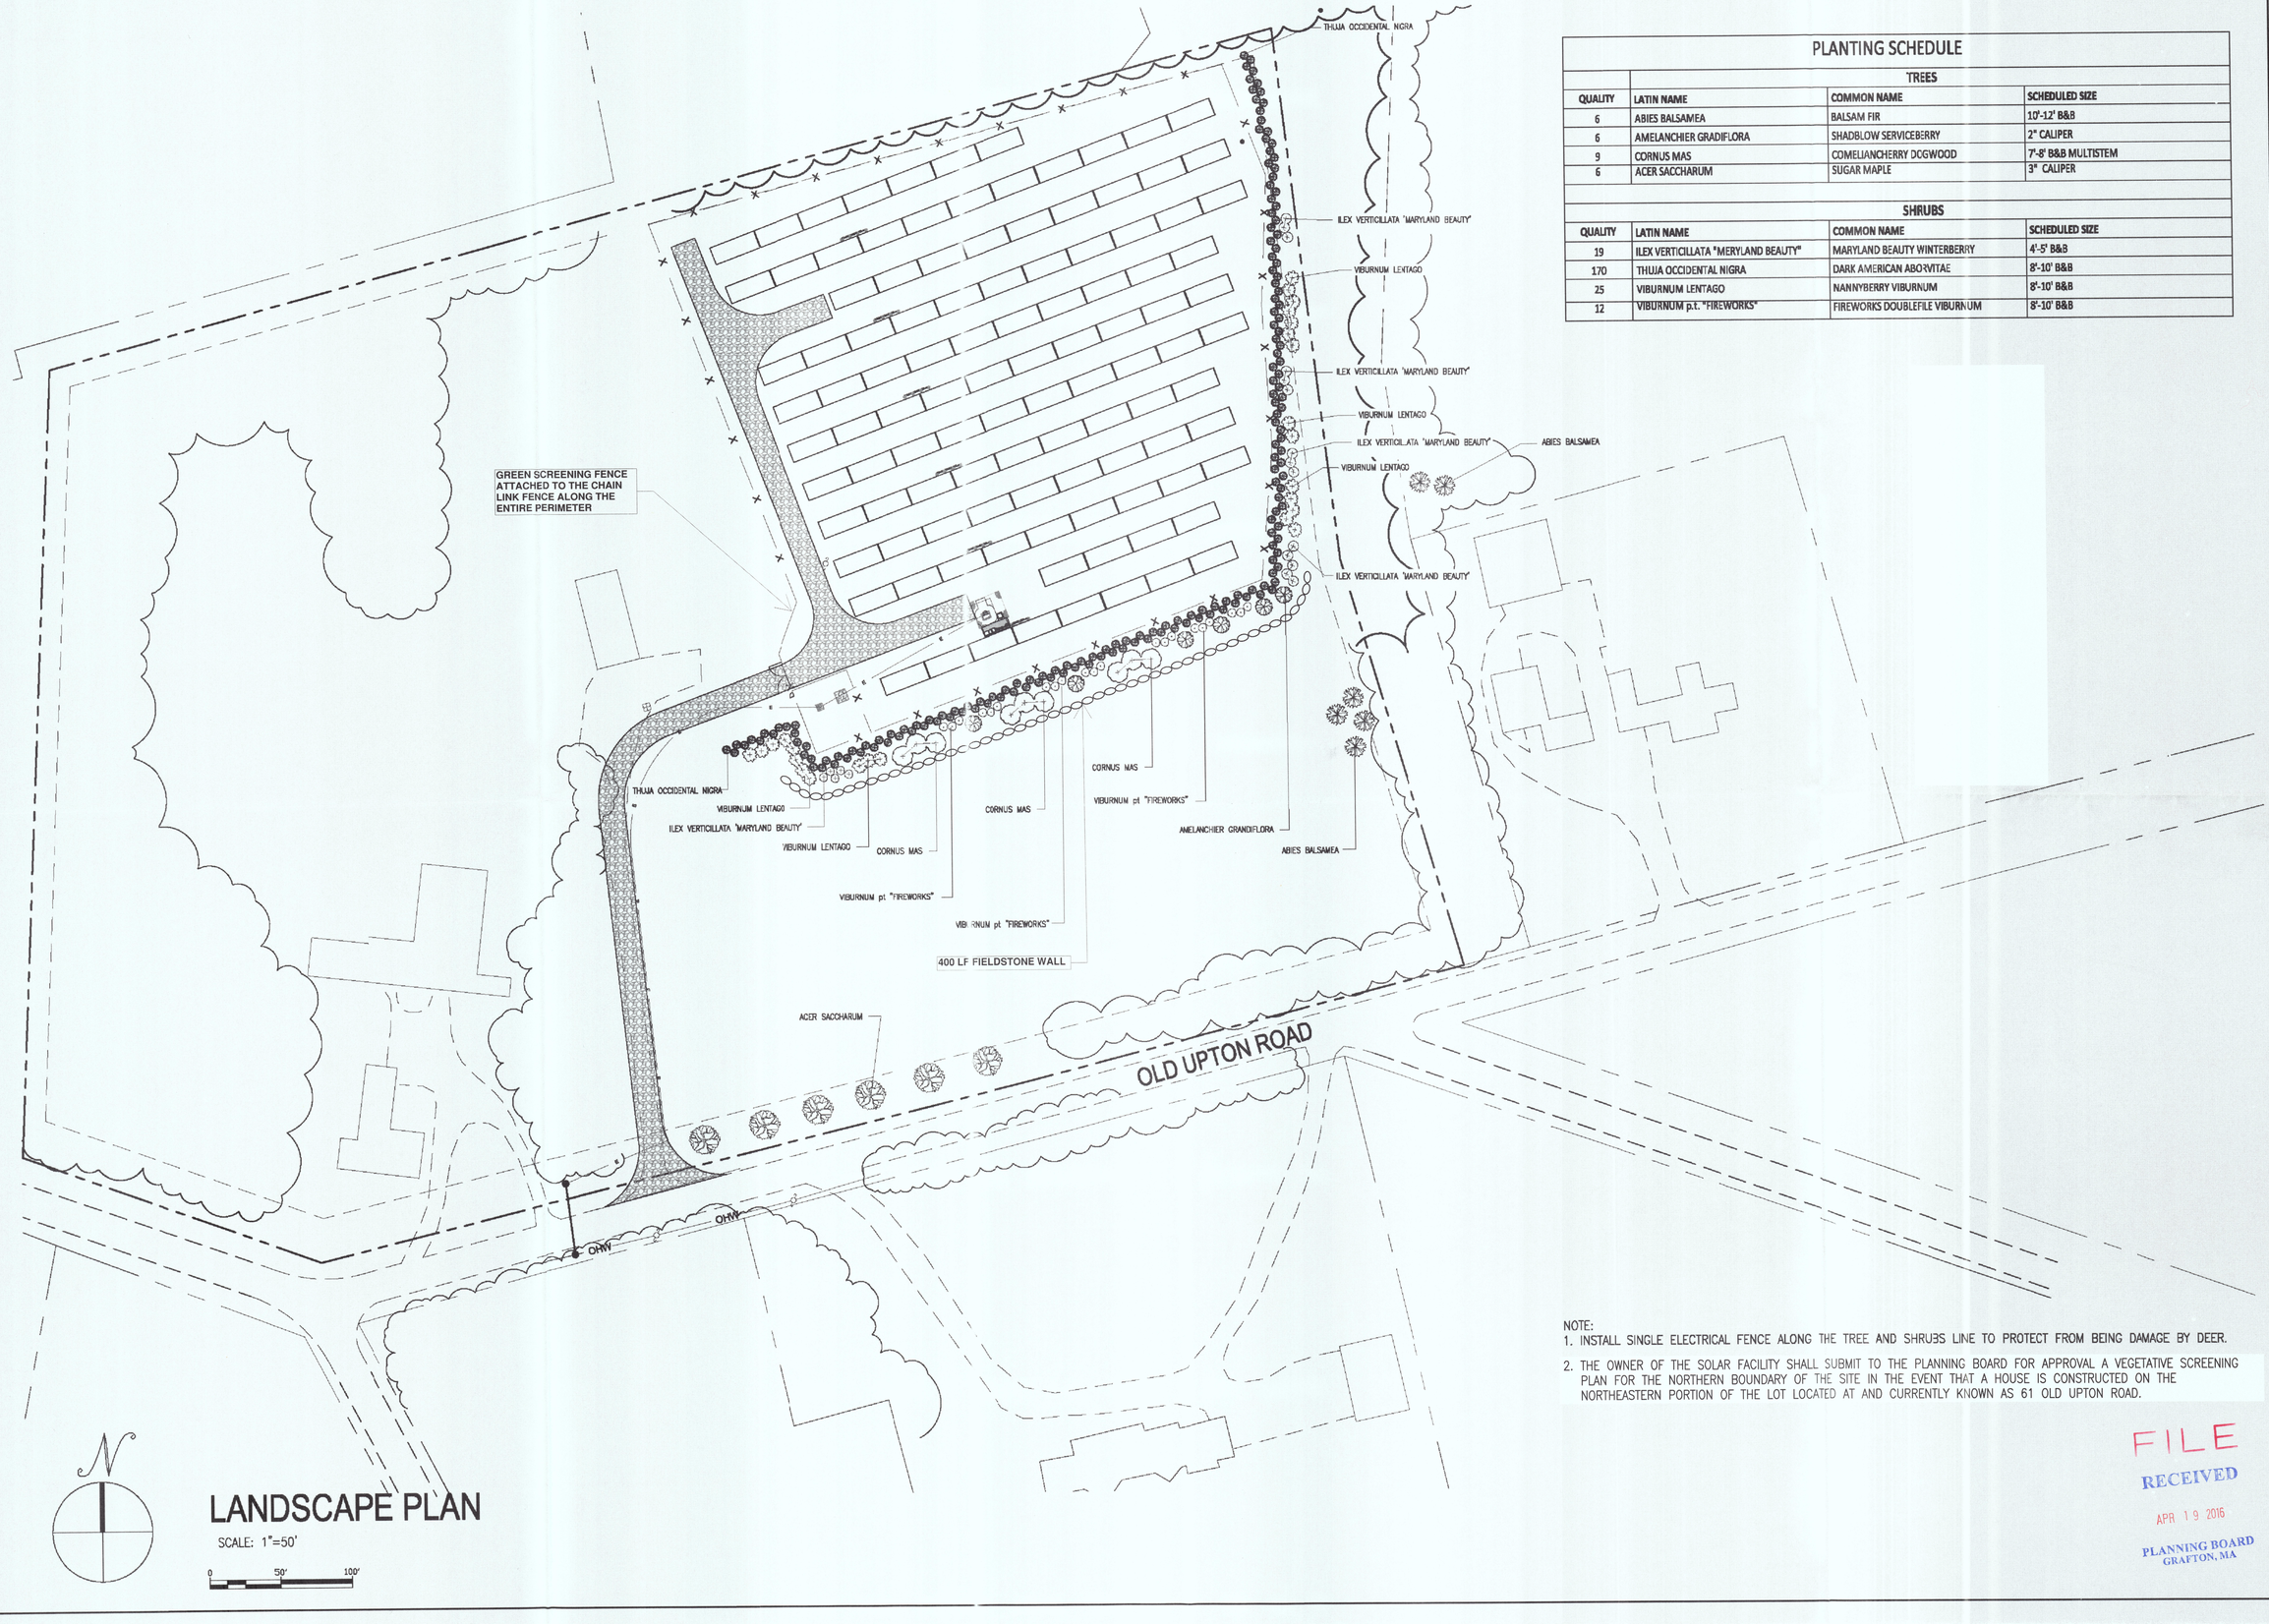

PLANTING SCHEDULE

QUALITY	LATIN NAME	COMMON NAME	SCHEDULED SIZE
	TREES		
6	ABIES BALSAMEA	BALSAM FIR	10'-12' B&B
6	AMELANCHIER GRADIFLORA	SHADBLOW SERVICEBERRY	2" CALIPER
9	CORNUS MAS	COMELIANCHERRY DOGWOOD	7'-8' B&B MULTISTEM
6	ACER SACCHARUM	SUGAR MAPLE	3" CALIPER
	SHRUBS		
19	ILEX VERTICILLATA "MERYLAND BEAUTY"	MARYLAND BEAUTY WINTERBERRY	4'-5' B&B
170	THUJA OCCIDENTAL NIGRA	DARK AMERICAN ABORVITAE	8'-10' B&B
25	VIBURNUM LENTAGO	NANNYBERRY VIBURNUM	8'-10' B&B
12	VIBURNUM p.t. "FIREWORKS"	FIREWORKS DOUBLEFILE VIBURNUM	8'-10' B&B

NOTE:
1. INSTALL SINGLE ELECTRICAL FENCE ALONG THE TREE AND SHRUBS LINE TO PROTECT FROM BEING DAMAGE BY DEER.
2. THE OWNER OF THE SOLAR FACILITY SHALL SUBMIT TO THE PLANNING BOARD FOR APPROVAL A VEGETATIVE SCREENING PLAN FOR THE NORTHERN BOUNDARY OF THE SITE IN THE EVENT THAT A HOUSE IS CONSTRUCTED ON THE NORTHEASTERN PORTION OF THE LOT LOCATED AT AND CURRENTLY KNOWN AS 61 OLD UPTON ROAD.

LANDSCAPE PLAN

SCALE: 1"=50'

FILE
RECEIVED
APR 19 2016
PLANNING BOARD
GRAFTON, MA

THIS DOCUMENT IS PROVIDED BY BORREGO SOLAR SYSTEMS INC. TO FACILITATE THE SALE AND INSTALLATION OF A SOLAR POWER SYSTEM FROM BORREGO SOLAR SYSTEMS. REPRODUCTION, RELEASE OR UTILIZATION FOR ANY OTHER PURPOSE, WITHOUT PRIOR WRITTEN CONSENT IS STRICTLY PROHIBITED.

BORREGO SOLAR
1115 WESTFORD STREET, 2ND FLOOR
LOWELL, MA 01851
PHONE: (888) 898-8273
FAX: (888) 843-6778
WWW.BORREGOSOLAR.COM

COMMONWEALTH OF MASSACHUSETTS
STEPHEN M. LOMB
NO. 47519
REGISTERED PROFESSIONAL ENGINEER

MODIFICATION TO A SPECIAL PERMIT
650 kW SOLAR ELECTRIC SYSTEM
79 OLD UPTON ROAD, GRAFTON, MA 01519

PROJECT NUMBER:
905-0467

REV	DATE	DRAWN	CHECKED	RELEASE LEVEL
1	12/07/14	JAW	SML	REVISIONS PER PLANNING BOARD
	01/21/14	JAW	SML	REVISIONS PER ABUTTERS COMMENTS
	01/30/14	JAW	SML	REVISIONS PER PLANNING COMMENTS
	02/29/16	SML	SML	MODIFICATION TO A SPECIAL PERMIT

SCALES STATED ON DRAWINGS ARE VALID ONLY WHEN PLOTTED ARCH D 24" X 36"

C-4.1
LANDSCAPE PLAN