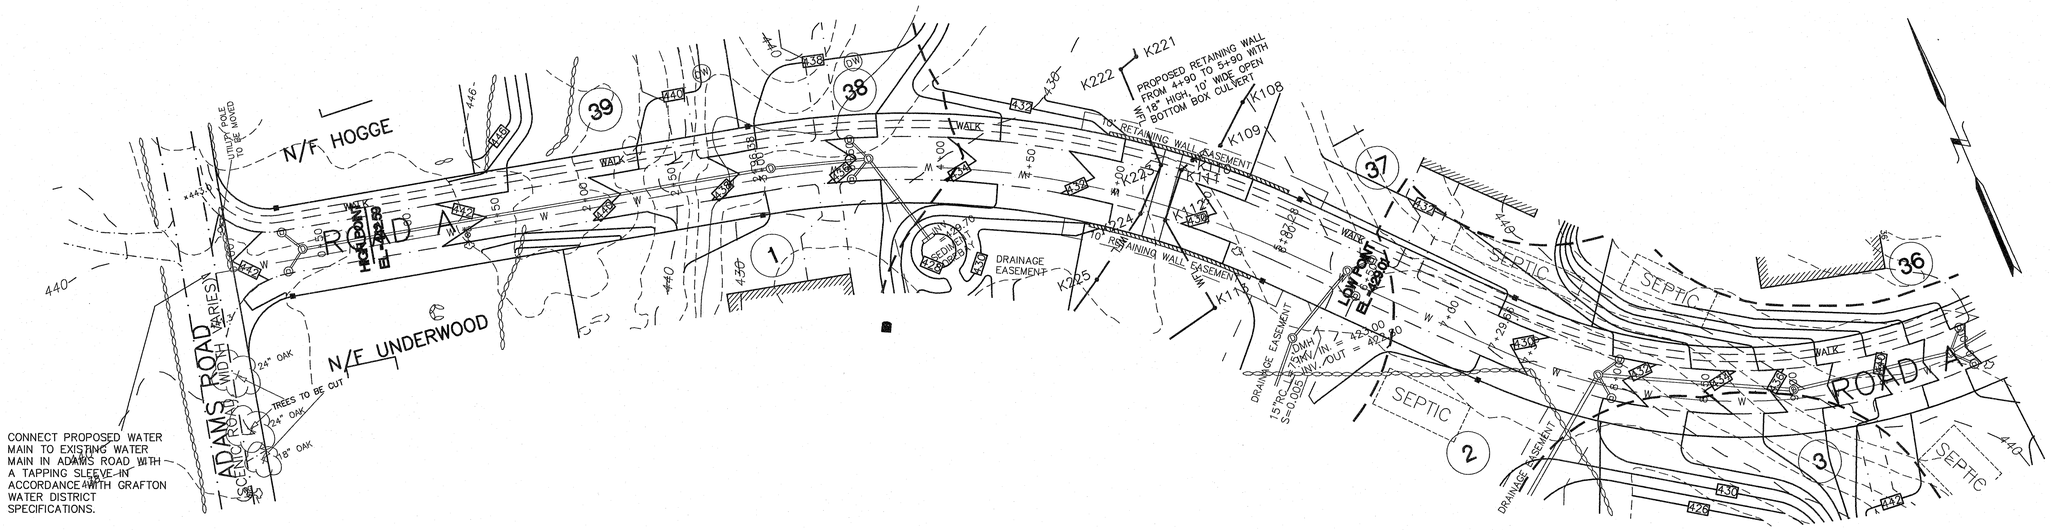

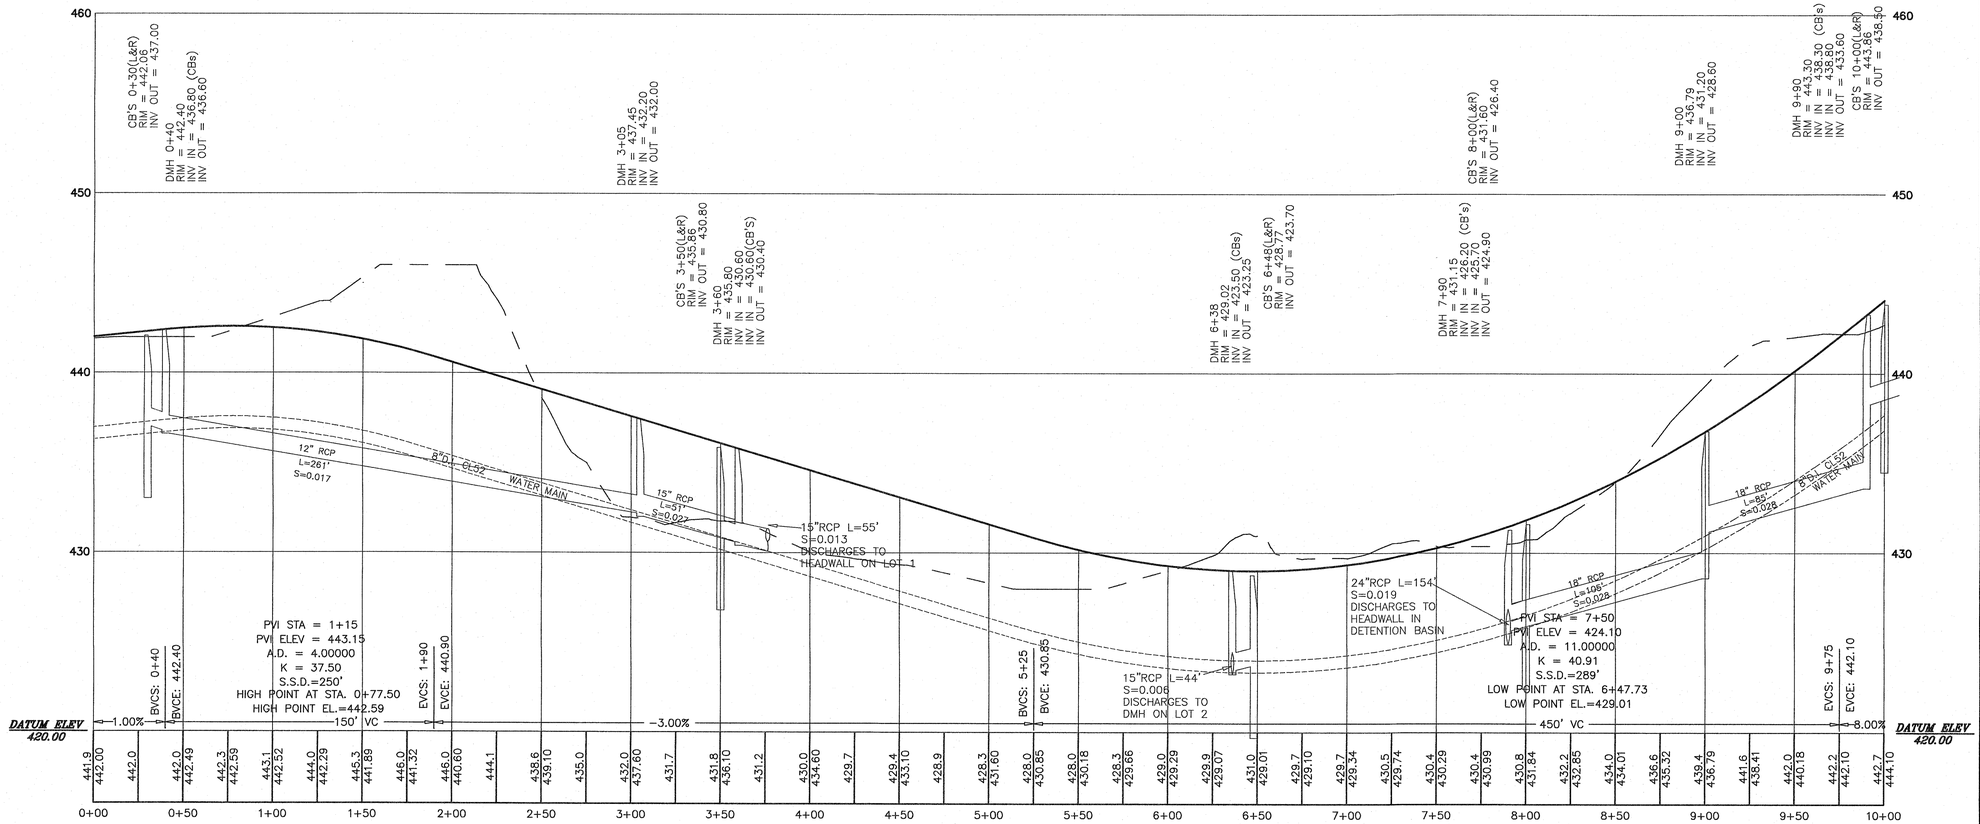

ROAD A

KEY

- BORDERING VEGETATED WETLAND EDGE
- 100' BUFFER ZONE EDGE
- BORDERING VEGETATED WETLAND AREA
- BVW FLAG NUMBER
- EDGE OF PAVEMENT
- BERM OR CURBING
- UTILITY POLE
- POLE WITH LIGHT
- OVERHEAD WIRES
- 2' CONTOUR
- 10' CONTOUR
- X 123.1 EXISTING SPOT GRADE
- CHAIN LINK FENCE
- RETAINING WALL
- STONE WALL

JAMES L. TETREAULT CIVIL NO. 39218 REGISTERED PROFESSIONAL ENGINEER
8/15/2016

THOMPSON-LISTON
ASSOCIATES, INC.
Professional Engineers Professional Land Surveyors
Landscape Architects Erosion Control Specialists
51 Main Street, Post Office Box 570, Boylston, MA 01505
Telephone 508-869-6151 FAX 508-869-6842

CLT. NO.	JOB NO.
1002	328-0813
DATE: JANUARY 13, 2016	DWG NO. CASA_WEST_STIDSEN.DWG

REVISIONS

DATE:	DESCRIPTION
4-15-16	TOWN REVIEW
6-6-16	TOWN REVIEW
7-14-16	TOWN REVIEW
8-15-16	TOWN REVIEW

HORIZONTAL SCALE: 1 INCH = 40 FEET
VERTICAL SCALE: 1 INCH = 4 FEET
FEET 0 10 20 40 80 120
METERS 0 5 10 20 30 40

"THE RIDINGS"

PRELIMINARY SUBDIVISION
PLAN AND PROFILE OF ROAD A
IN
GRAFTON, MASSACHUSETTS

PREPARED FOR OWNER/APPLICANT

CASA BUILDERS & DEVELOPERS CORP.
STEVEN VENINCASA
P.O. BOX 1205
WESTBOROUGH, MASSACHUSETTS 01581

SHEET P1

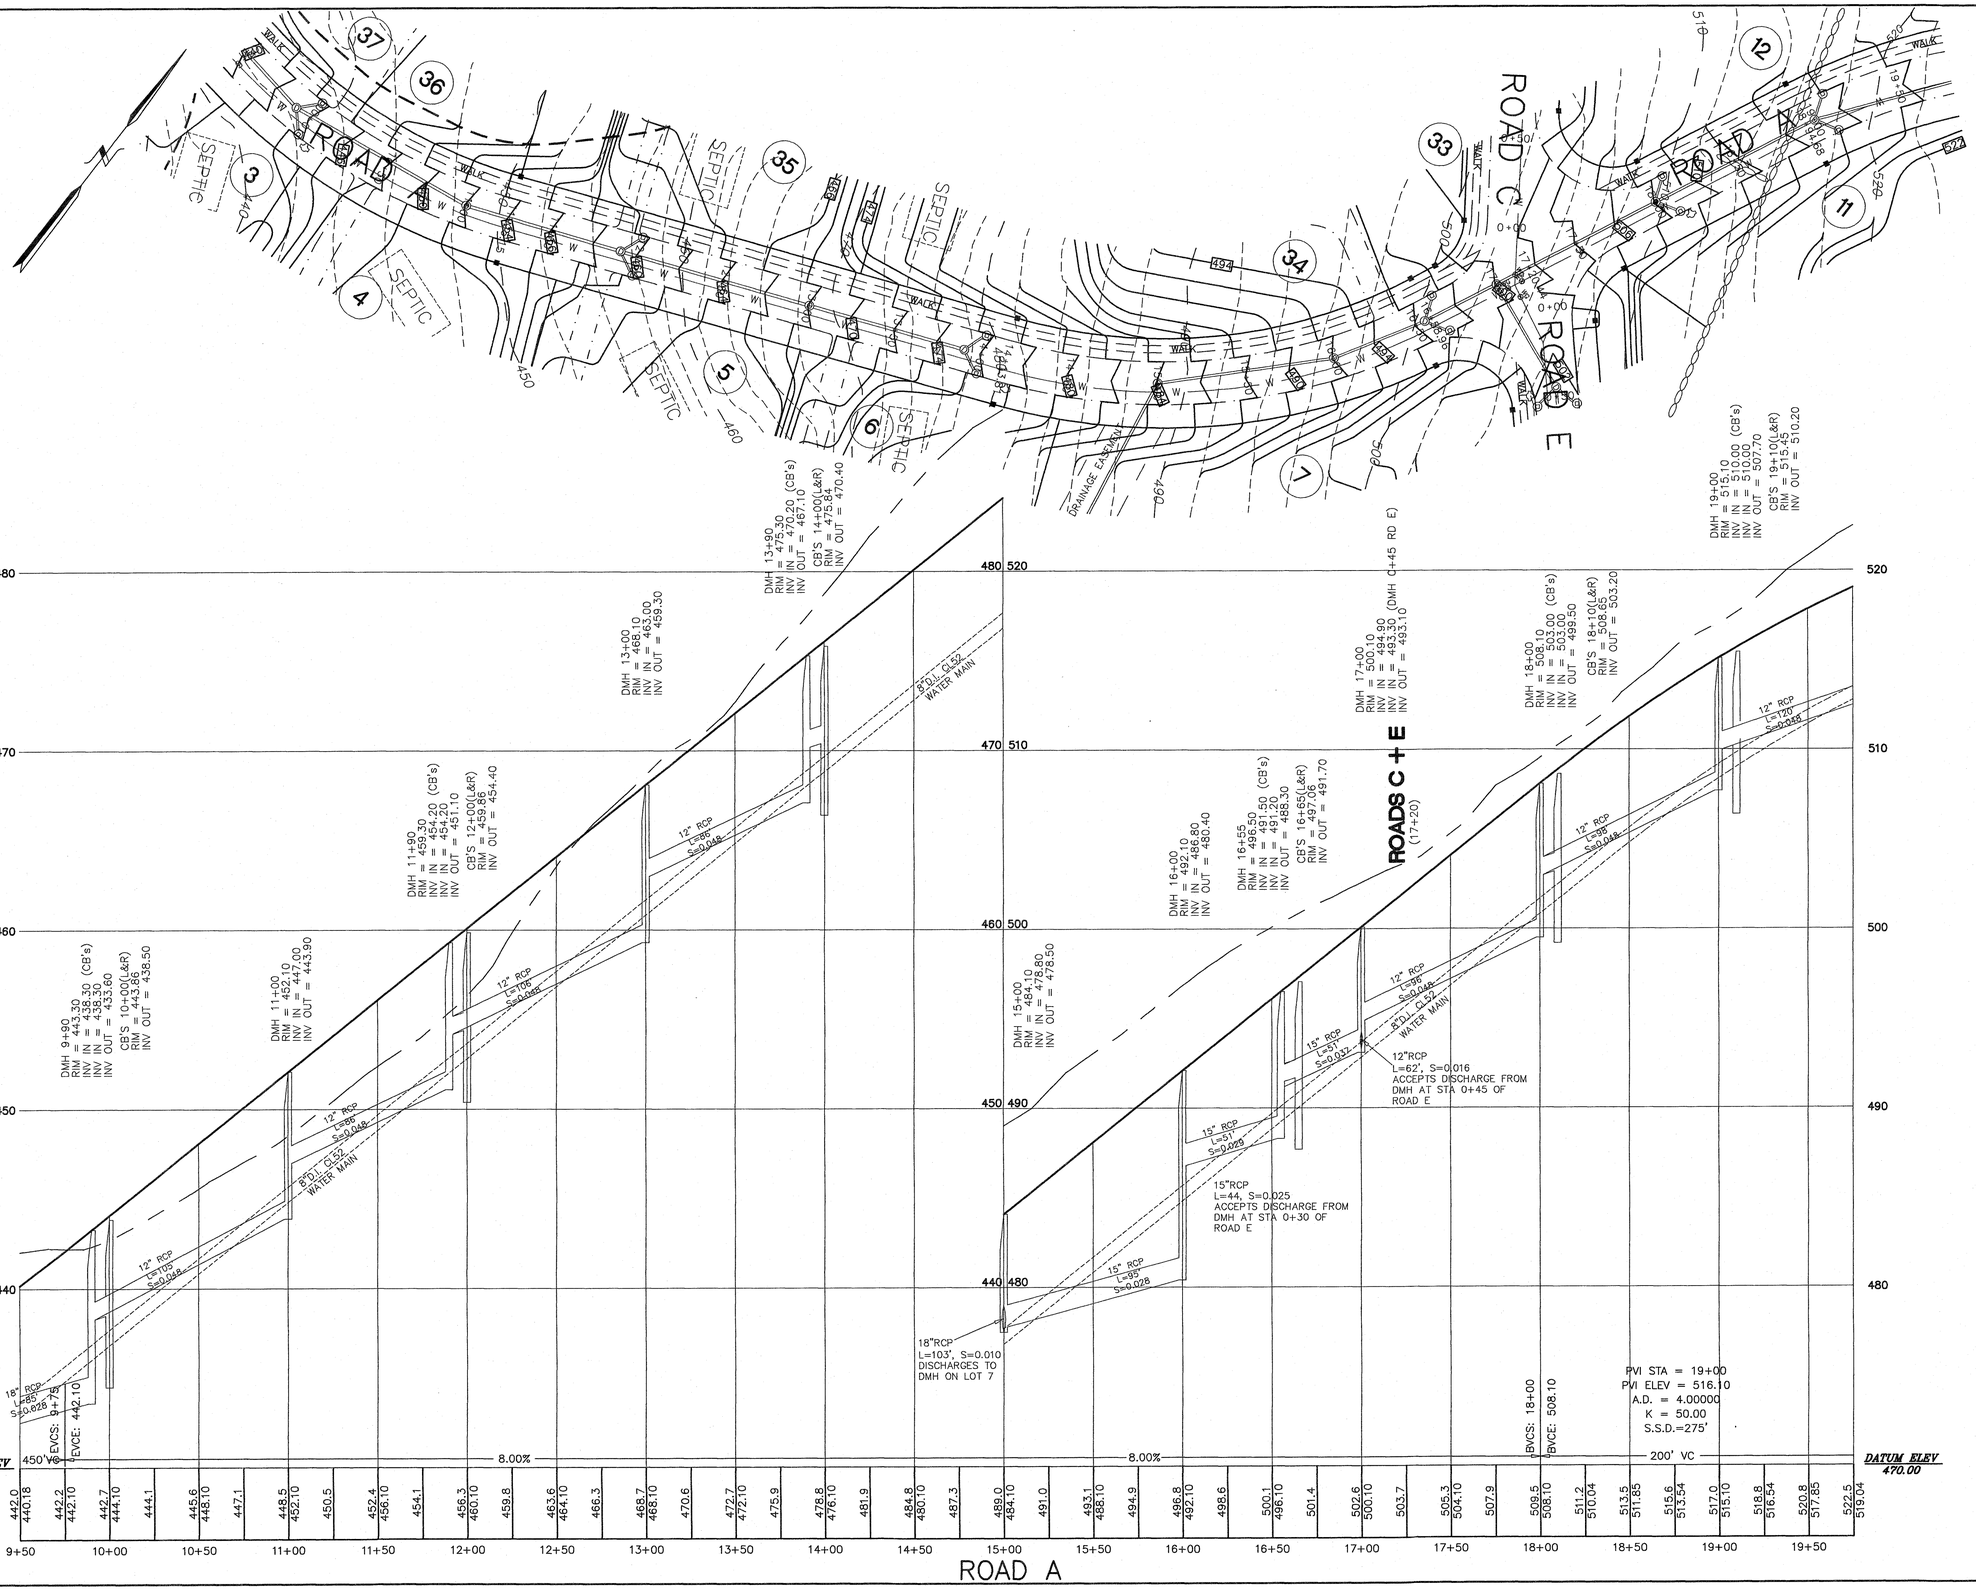

KEY

- BORDERING VEGETATED WETLAND EDGE
- 100' BUFFER ZONE EDGE
- BORDERING VEGETATED WETLAND AREA
- BVW FLAG NUMBER
- EDGE OF PAVEMENT
- BERM OR CURBING
- UTILITY POLE
- POLE WITH LIGHT
- OVERHEAD WIRES
- 2' CONTOUR
- 10' CONTOUR
- X 123.1 EXISTING SPOT GRADE
- CHAIN LINK FENCE
- RETAINING WALL
- STONE WALL

JAMES L. TETREAULT CIVIL NO. 39261 REGISTERED PROFESSIONAL ENGINEER
8/15/2016

THOMPSON-LISTON
ASSOCIATES, INC.
Professional Engineers Professional Land Surveyors
Landscape Architects Erosion Control Specialists
51 Main Street, Post Office Box 570, Boylston, MA 01505
Telephone 508-869-6151 FAX 508-869-6842

CLT. NO.	JOB NO.
1002	328-0813
DATE: JANUARY 13, 2016	DWG NO. CASA_WEST_STIDSEN.DWG

REVISIONS

DATE:	DESCRIPTION
4-15-16	TOWN REVIEW
6-6-16	TOWN REVIEW
7-14-16	TOWN REVIEW
8-15-16	TOWN REVIEW

HORIZONTAL SCALE: 1 INCH = 40 FEET
VERTICAL SCALE: 1 INCH = 4 FEET
FEET 0 10 20 40 80 120
METERS 0 5 10 20 30 40

"THE RIDINGS"

PRELIMINARY SUBDIVISION
PLAN AND PROFILE OF ROAD A
IN
GRAFTON, MASSACHUSETTS

PREPARED FOR OWNER/APPLICANT

CASA BUILDERS & DEVELOPERS CORP.
STEVEN VENINCASA
P.O. BOX 1205
WESTBOROUGH, MASSACHUSETTS 01581

SHEET P2

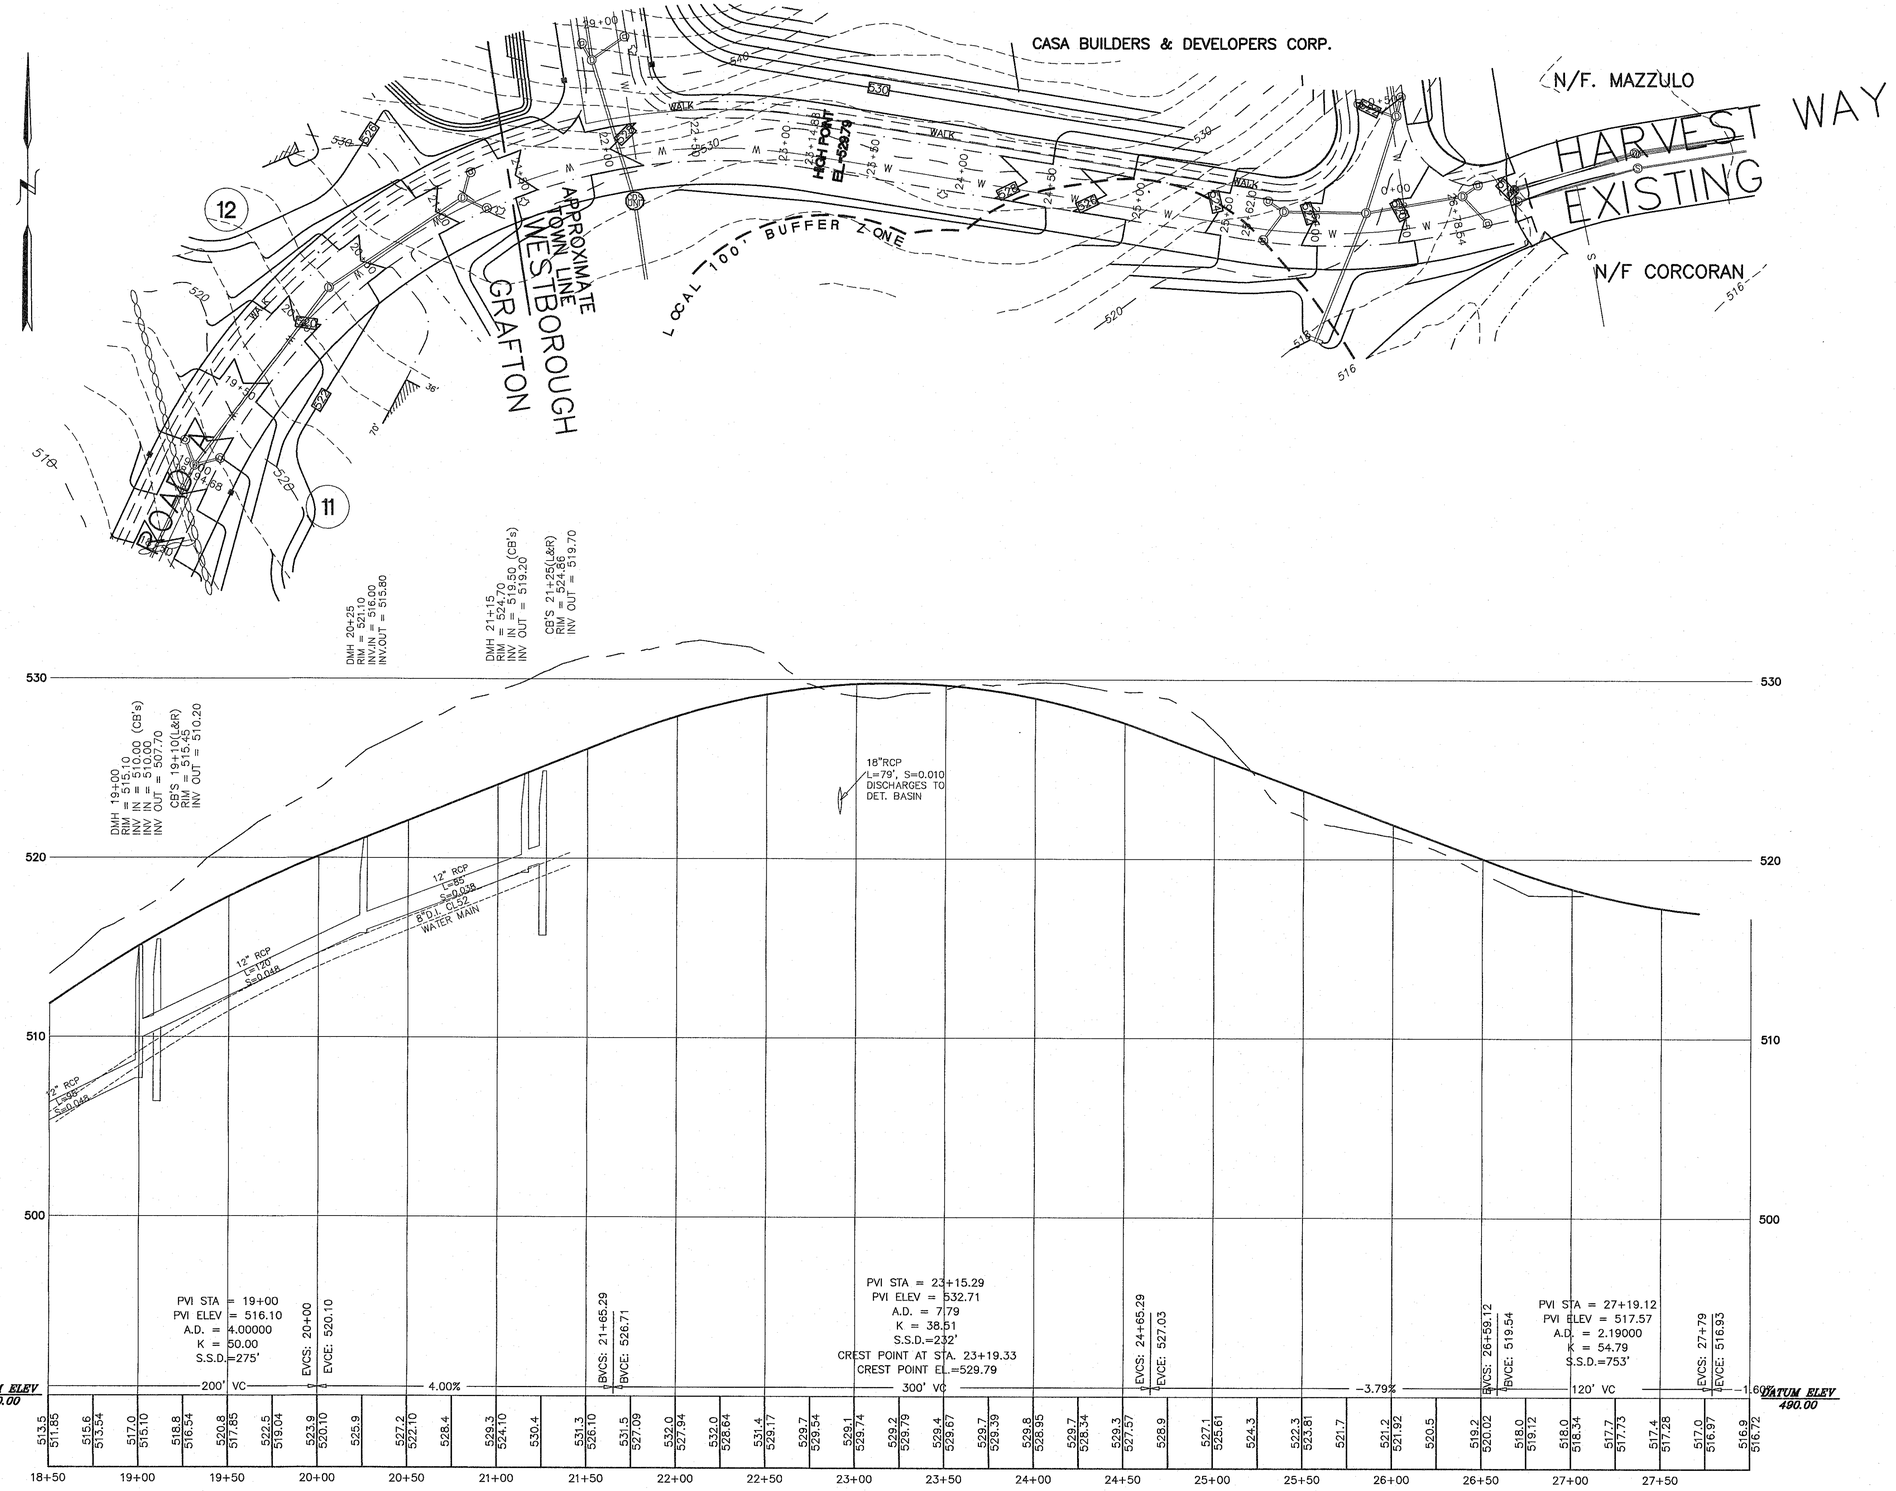

ROAD A

KEY

- BORDERING VEGETATED WETLAND EDGE
- 100' BUFFER ZONE EDGE
- BORDERING VEGETATED WETLAND AREA
- F25• BVW FLAG NUMBER
- EDGE OF PAVEMENT
- BERM OR CURBING
- UTILITY POLE
- POLE WITH LIGHT
- OVERHEAD WIRES
- 2' CONTOUR
- 10' CONTOUR
- X 123.1 EXISTING SPOT GRADE
- CHAIN LINK FENCE
- RETAINING WALL
- STONE WALL

COMMONWEALTH OF MASSACHUSETTS
JAMES L. TETREAULT
CIVIL
NO. 49509
8/15/2016

THOMPSON-LISTON ASSOCIATES, INC.
Professional Engineers Professional Land Surveyors
Landscape Architects Erosion Control Specialists
51 Main Street, Post Office Box 570, Boylston, MA 01505
Telephone 508-869-6151 FAX 508-869-6842

CLT. NO.	JOB NO.
1002	328-0813
DATE: JANUARY 13, 2016	DWG NO. CASA_WEST_STIDSEN.DWG

REVISIONS

DATE:	DESCRIPTION
4-15-16	TOWN REVIEW
6-6-16	TOWN REVIEW
7-14-16	TOWN REVIEW
8-15-16	TOWN REVIEW

HORIZONTAL SCALE: 1 INCH = 40 FEET
VERTICAL SCALE: 1 INCH = 4 FEET
FEET 0 10 20 40 80 120
METERS 0 5 10 20 30 40

"THE RIDINGS"

PRELIMINARY SUBDIVISION
PLAN AND PROFILE OF ROAD A
IN
GRAFTON, MASSACHUSETTS

PREPARED FOR OWNER/APPLICANT

CASA BUILDERS & DEVELOPERS CORP.
STEVEN VENINCASA
P.O. BOX 1205
WESTBOROUGH, MASSACHUSETTS 01581

SHEET P3

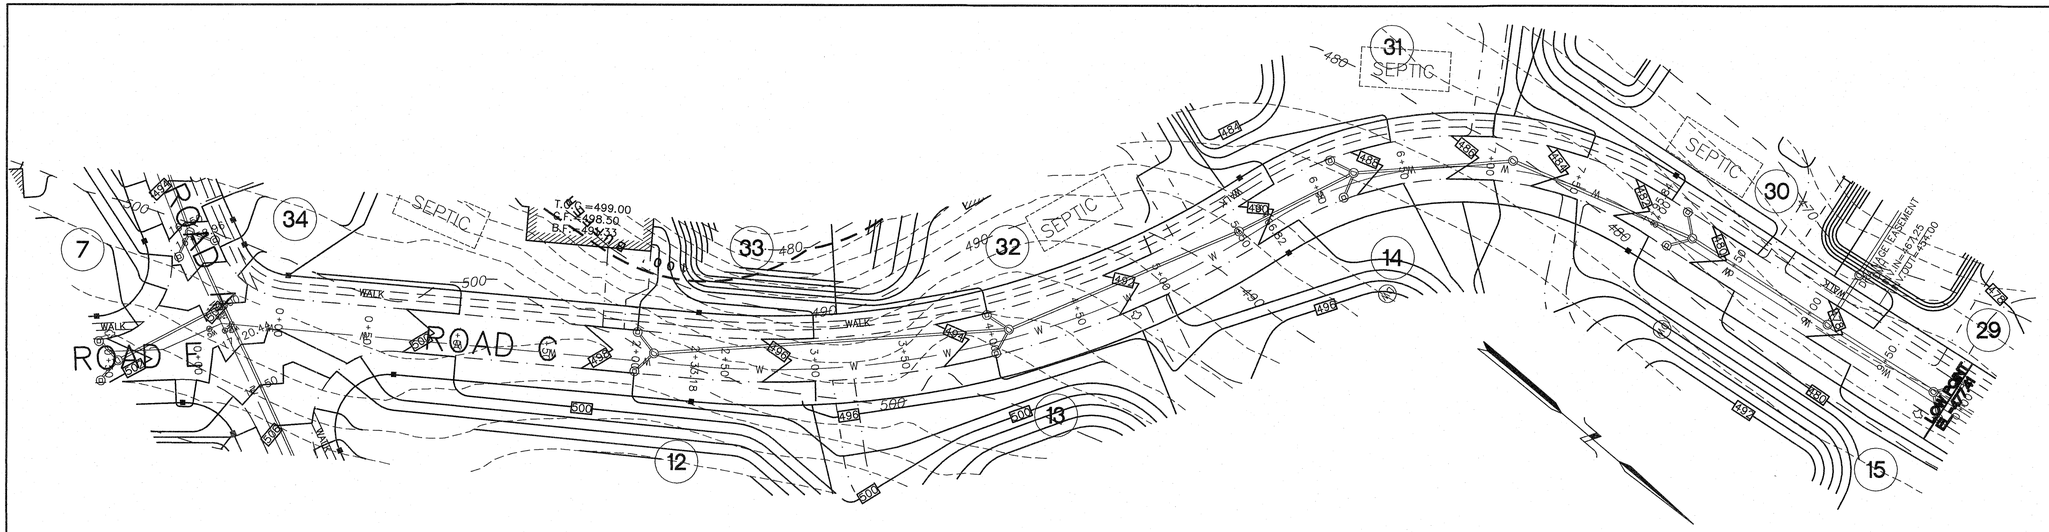

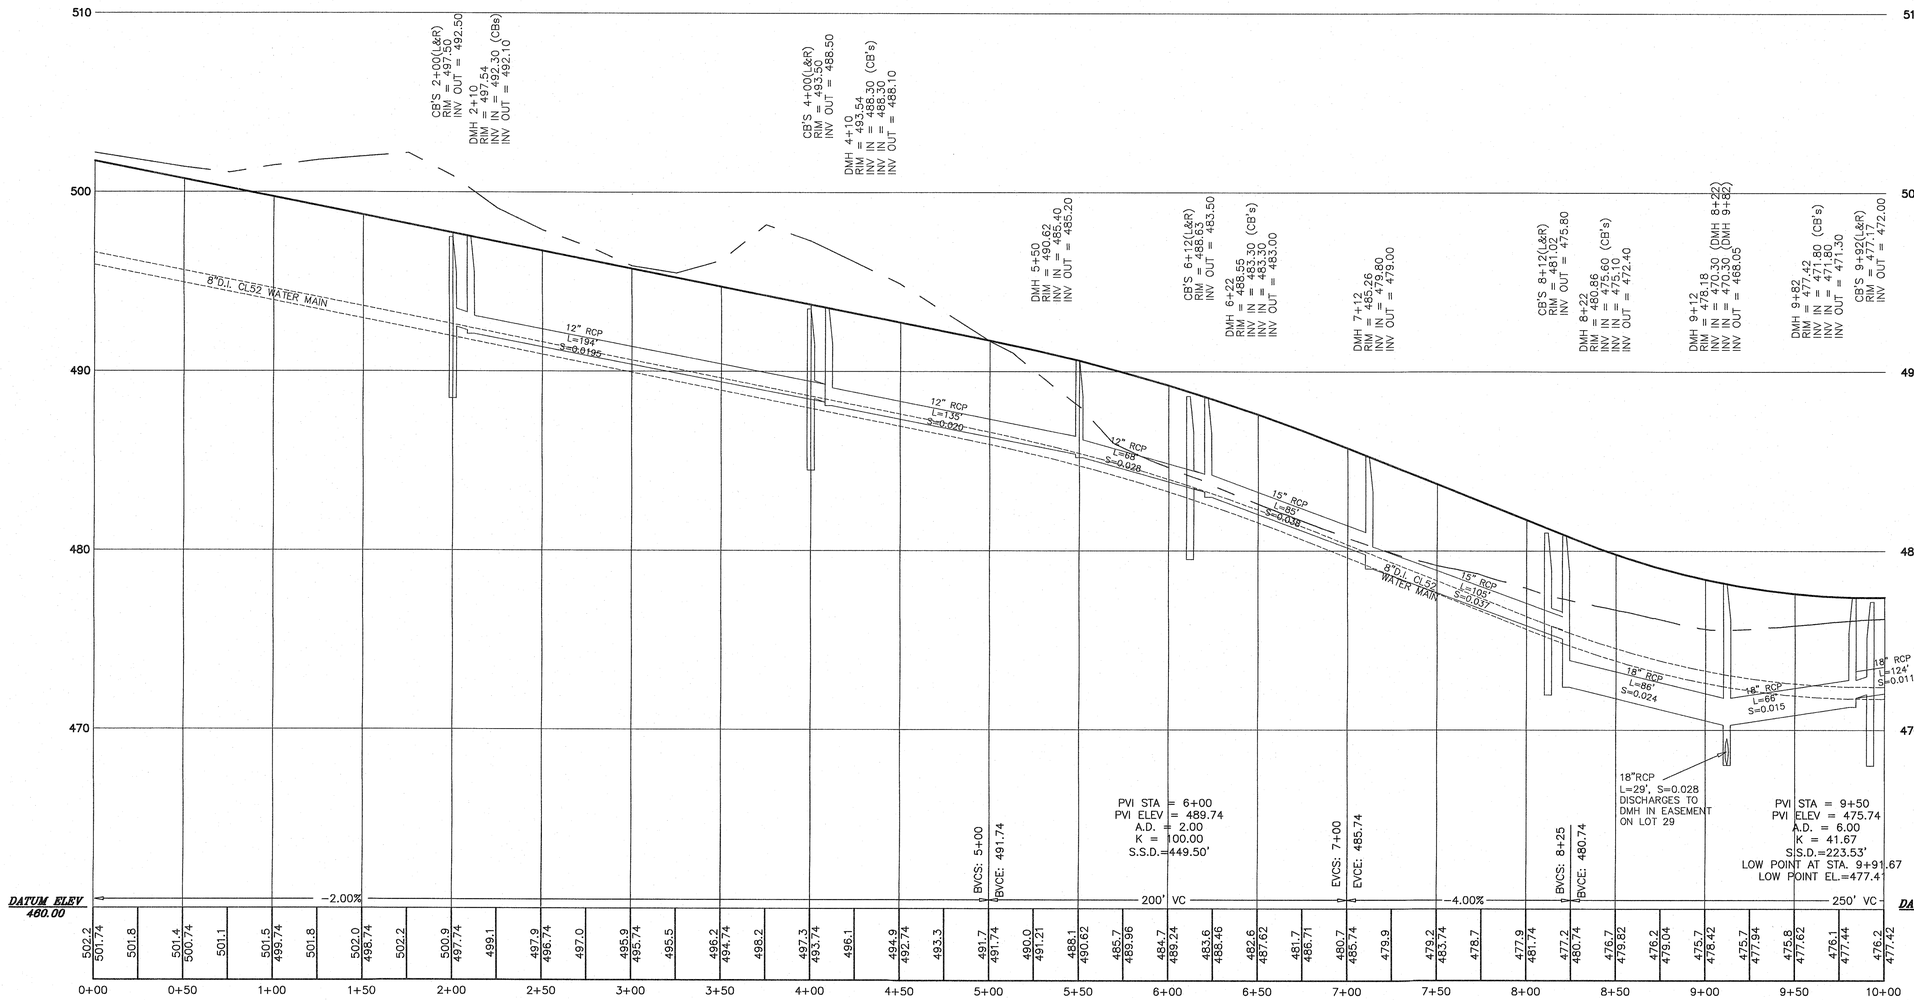

KEY

- BORDERING VEGETATED WETLAND EDGE
- 100' BUFFER ZONE EDGE
- BORDERING VEGETATED WETLAND AREA
- BVW FLAG NUMBER
- EDGE OF PAVEMENT
- BERM OR CURBING
- UTILITY POLE
- POLE WITH LIGHT
- OVERHEAD WIRES
- 2' CONTOUR
- 10' CONTOUR
- EXISTING SPOT GRADE
- CHAIN LINK FENCE
- RETAINING WALL
- STONE WALL

JAMES L. THRIAULT CHRL NO. 9990 REGISTERED LAND SURVEYOR

8/15/2016

THOMPSON-LISTON ASSOCIATES, INC.

Professional Engineers Professional Land Surveyors
Landscape Architects Erosion Control Specialists

51 Main Street, Post Office Box 570, Boylston, MA 01505
Telephone 508-869-6151 FAX 508-869-6842

CLT. NO.	JOB NO.
1002	328-0813
DATE: JANUARY 13, 2016	DWG NO. CASA_WEST_STIDSEN.DWG

REVISIONS

DATE:	DESCRIPTION
4-15-16	TOWN REVIEW
6-6-16	TOWN REVIEW
7-14-16	TOWN REVIEW
8-15-16	TOWN REVIEW

HORIZONTAL SCALE: 1 INCH = 40 FEET
VERTICAL SCALE: 1 INCH = 4 FEET

FEET 0 10 20 40 80 120

METERS 0 5 10 20 30 40

"THE RIDINGS"

PRELIMINARY SUBDIVISION
PLAN AND PROFILE OF ROAD C
IN
GRAFTON, MASSACHUSETTS

PREPARED FOR OWNER/APPLICANT

CASA BUILDERS & DEVELOPERS CORP.
STEVEN VENINCASA
P.O. BOX 1205
WESTBOROUGH, MASSACHUSETTS 01581

SHEET P4

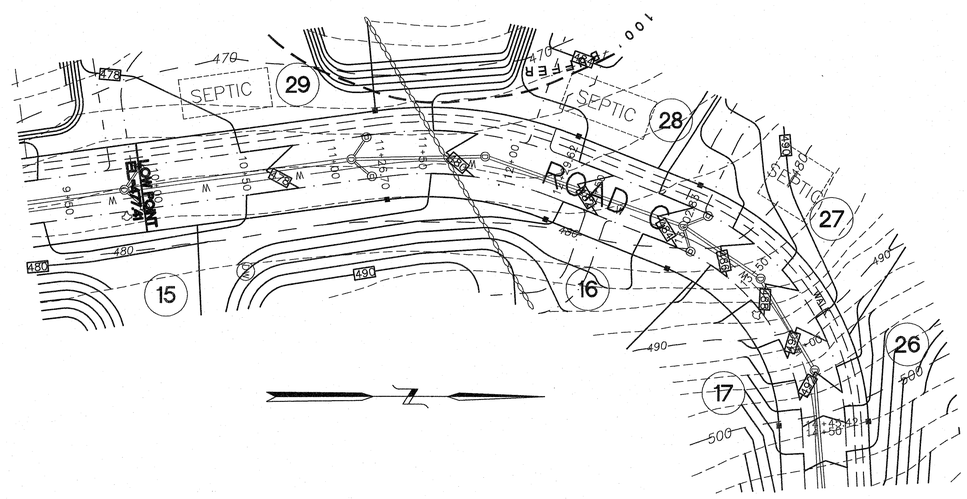

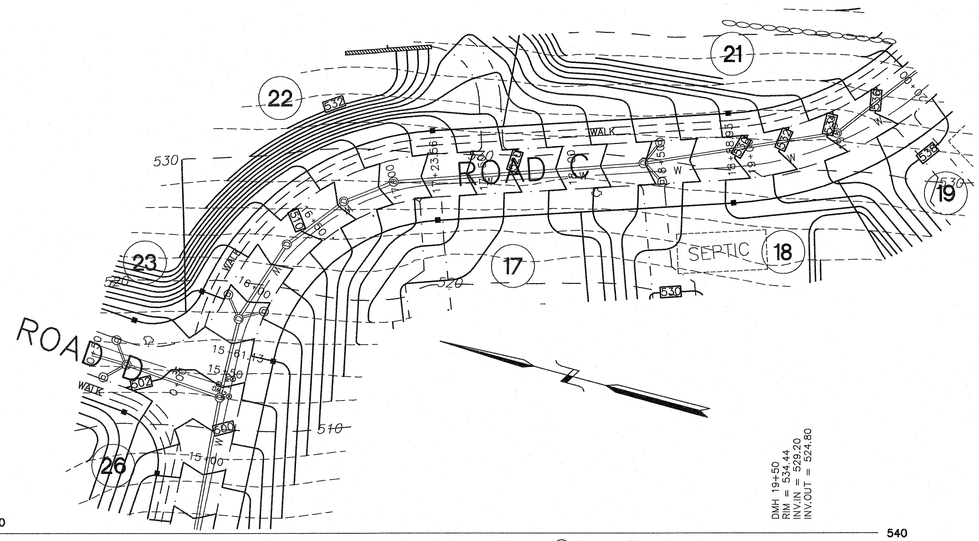

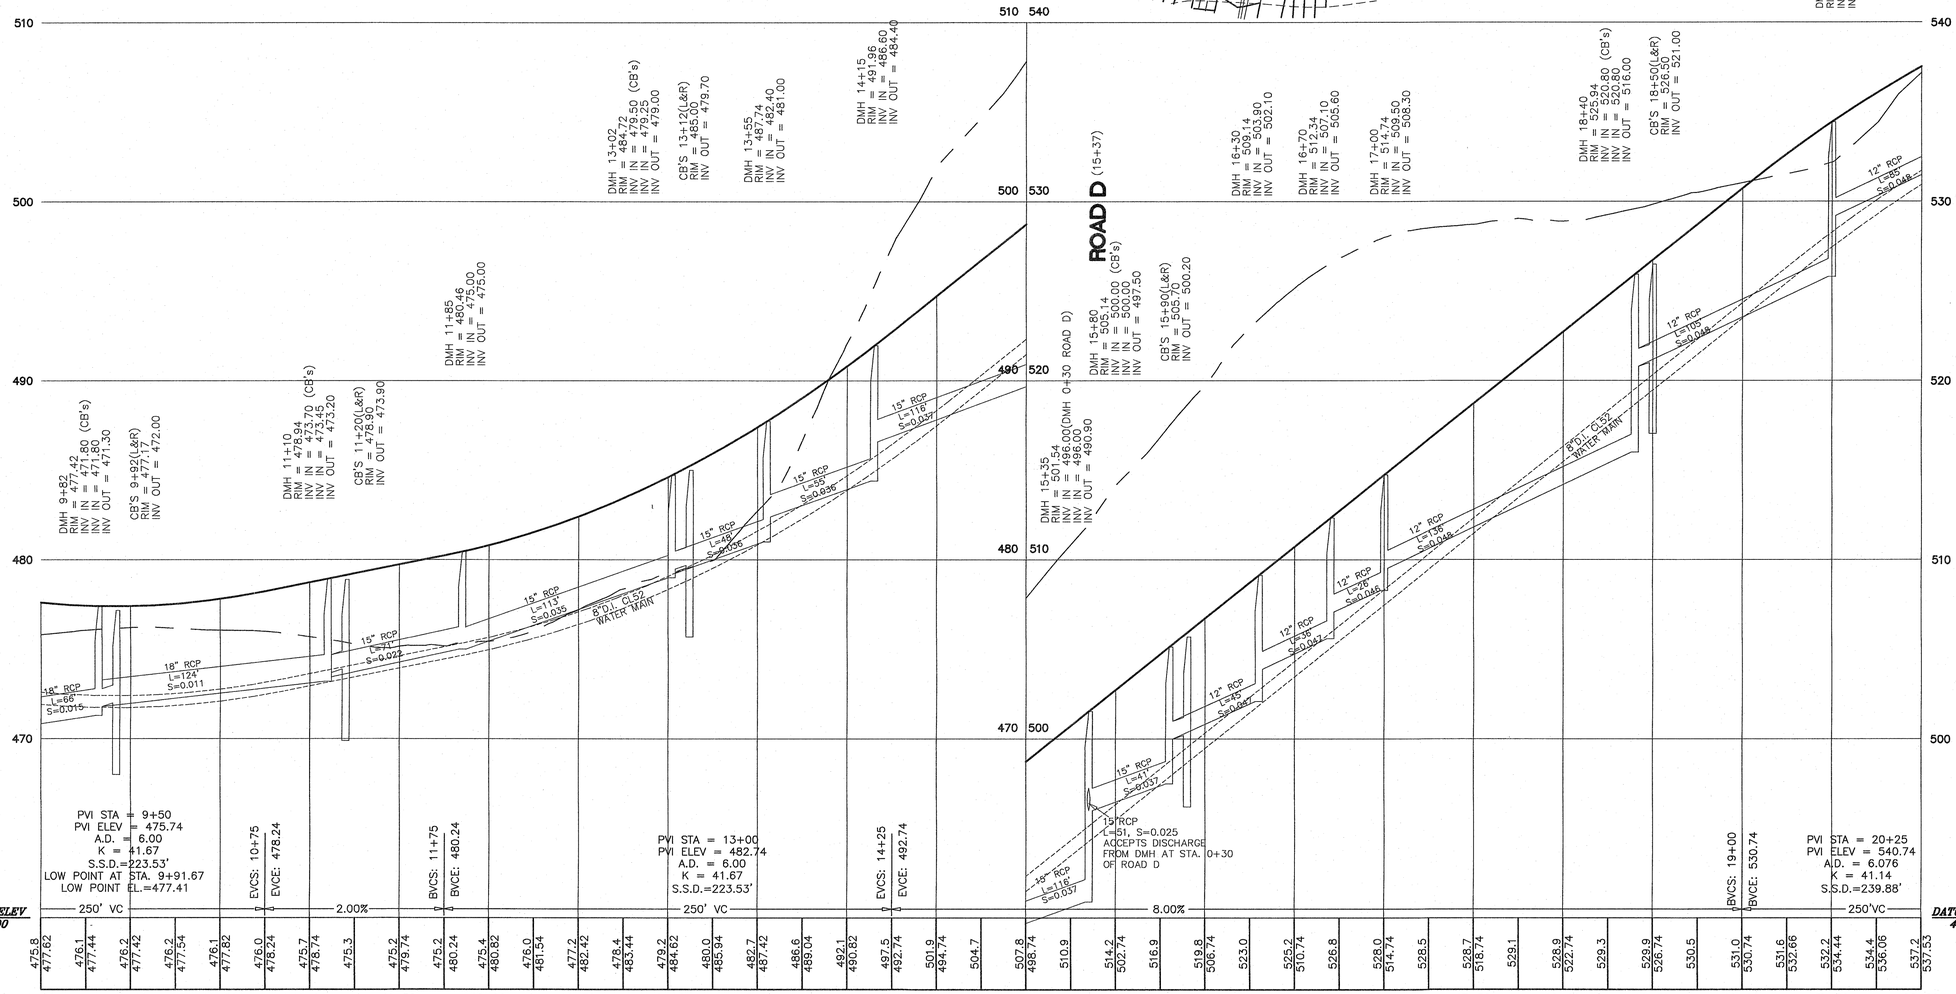

KEY

- BORDERING VEGETATED WETLAND EDGE
- 100' BUFFER ZONE EDGE
- BORDERING VEGETATED WETLAND AREA
- F25• BVW FLAG NUMBER
- EDGE OF PAVEMENT
- BERM OR CURBING
- UTILITY POLE
- POLE WITH LIGHT
- OVERHEAD WIRES
- 2' CONTOUR
- 10' CONTOUR
- X 123.1 EXISTING SPOT GRADE
- CHAIN LINK FENCE
- RETAINING WALL
- STONE WALL

JAMES L. THOMPSON CIVIL NO. 32301 REGISTERED PROFESSIONAL ENGINEER
8/15/2016

THOMPSON-LISTON ASSOCIATES, INC.
Professional Engineers Professional Land Surveyors
Landscape Architects Erosion Control Specialists
51 Main Street, Post Office Box 570, Boylston, MA 01505
Telephone 508-869-6151 FAX 508-869-6542

CLT. NO.	JOB NO.
1002	328-0813
DATE: JANUARY 13, 2016	DWG NO. CASA_WEST_STIDSEN.DWG

REVISIONS

DATE:	DESCRIPTION
4-15-16	TOWN REVIEW
6-6-16	TOWN REVIEW
7-14-16	TOWN REVIEW
8-15-16	TOWN REVIEW

HORIZONTAL SCALE: 1 INCH = 40 FEET
VERTICAL SCALE: 1 INCH = 4 FEET
FEET 0 10 20 40 80 120
METERS 0 5 10 20 30 40

"THE RIDINGS"

PRELIMINARY SUBDIVISION
PLAN AND PROFILE OF ROAD C
IN
GRAFTON, MASSACHUSETTS

PREPARED FOR OWNER/APPLICANT

CASA BUILDERS & DEVELOPERS CORP.
STEVEN VENINCASA
P.O. BOX 1205
WESTBOROUGH, MASSACHUSETTS 01581

SHEET P5

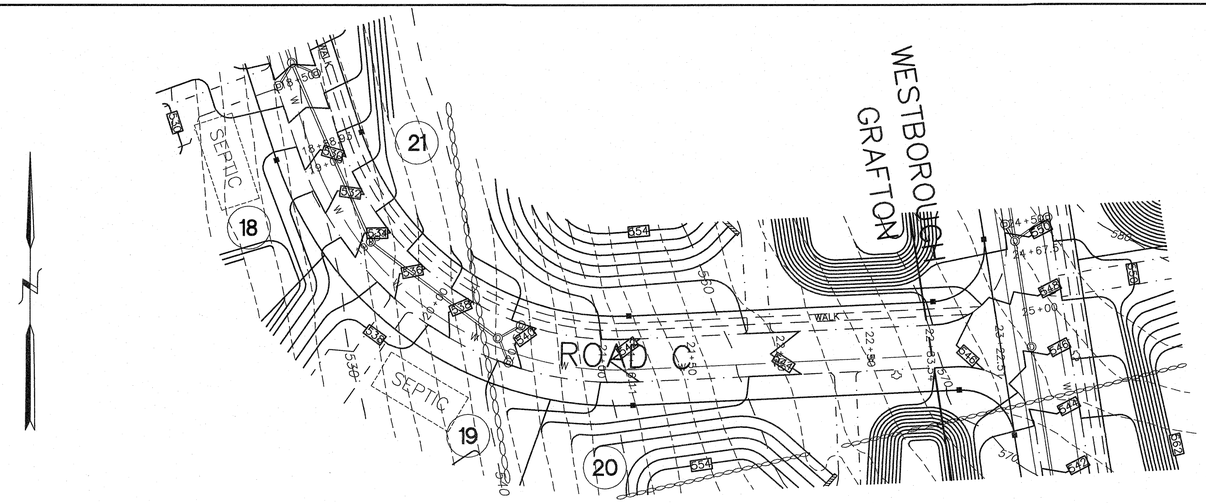

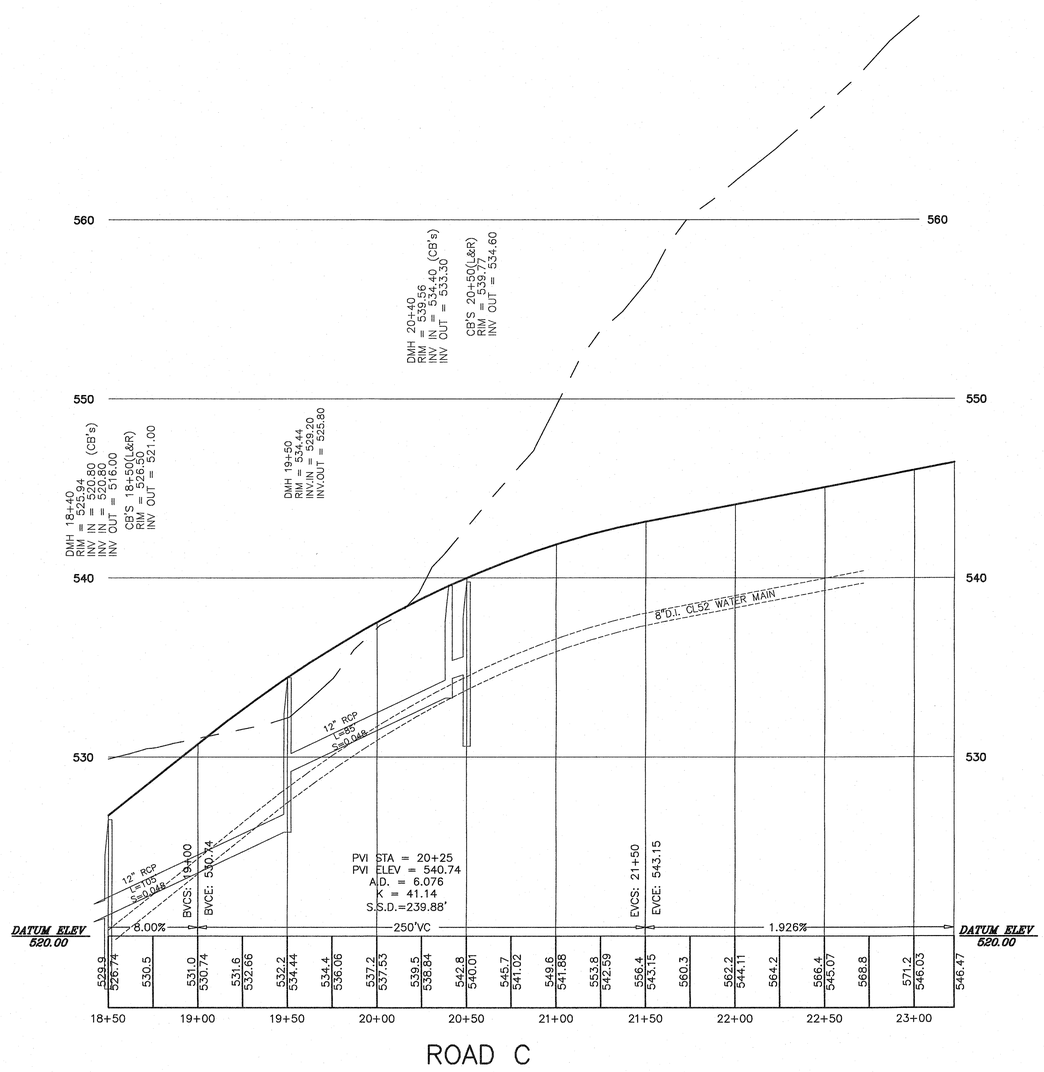

ROAD C

KEY

- F25 — BORDERING VEGETATED WETLAND EDGE
- 100' BUFFER ZONE EDGE
- BORDERING VEGETATED WETLAND AREA
- F25• — BVW FLAG NUMBER
- EDGE OF PAVEMENT
- BERM OR CURBING
- UTILITY POLE
- POLE WITH LIGHT
- OVERHEAD WIRES
- 2' CONTOUR
- 10' CONTOUR
- X 123.1 — EXISTING SPOT GRADE
- CHAIN LINK FENCE
- RETAINING WALL
- STONE WALL

JAMES L. TEITSAULT CIVIL NO. 39393 COMMONWEALTH OF MASSACHUSETTS
8/15/2016

THOMPSON-LISTON
ASSOCIATES, INC.
Professional Engineers Professional Land Surveyors
Landscape Architects Erosion Control Specialists
51 Main Street, Post Office Box 570, Boylston, MA 01505
Telephone 508-869-6151 FAX 508-869-6842

CLT. NO.	JOB NO.
1002	328-0813
DATE: JANUARY 13, 2016	DWG NO. CASA_WEST_STIDSEN.DWG

REVISIONS

DATE:	DESCRIPTION
4-15-16	TOWN REVIEW
6-6-16	TOWN REVIEW
7-14-16	TOWN REVIEW
8-15-16	TOWN REVIEW

HORIZONTAL SCALE: 1 INCH = 40 FEET
VERTICAL SCALE: 1 INCH = 4 FEET
FEET 0 10 20 40 80 120
METERS 0 5 10 20 30 40

"THE RIDINGS"

PRELIMINARY SUBDIVISION
PLAN AND PROFILE OF ROAD C
IN
GRAFTON, MASSACHUSETTS

PREPARED FOR OWNER/APPLICANT

CASA BUILDERS & DEVELOPERS CORP.
STEVEN VENINCASA
P.O. BOX 1205
WESTBOROUGH, MASSACHUSETTS 01581

SHEET P6

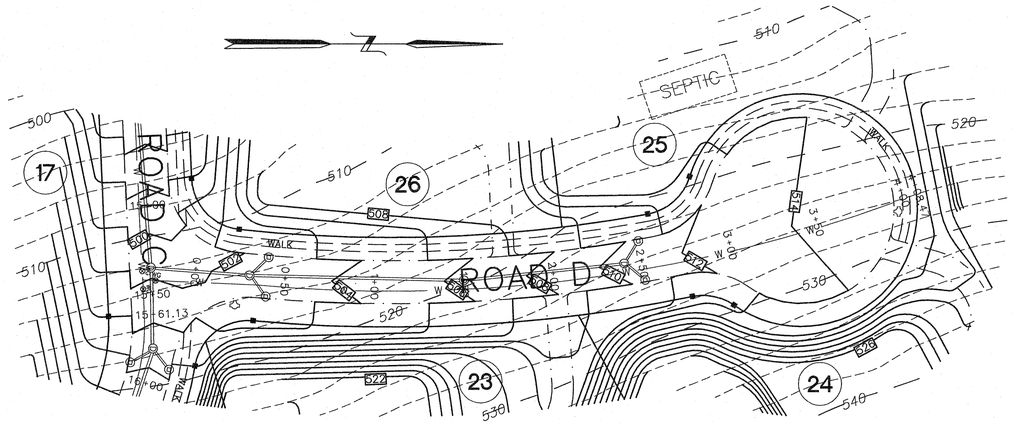

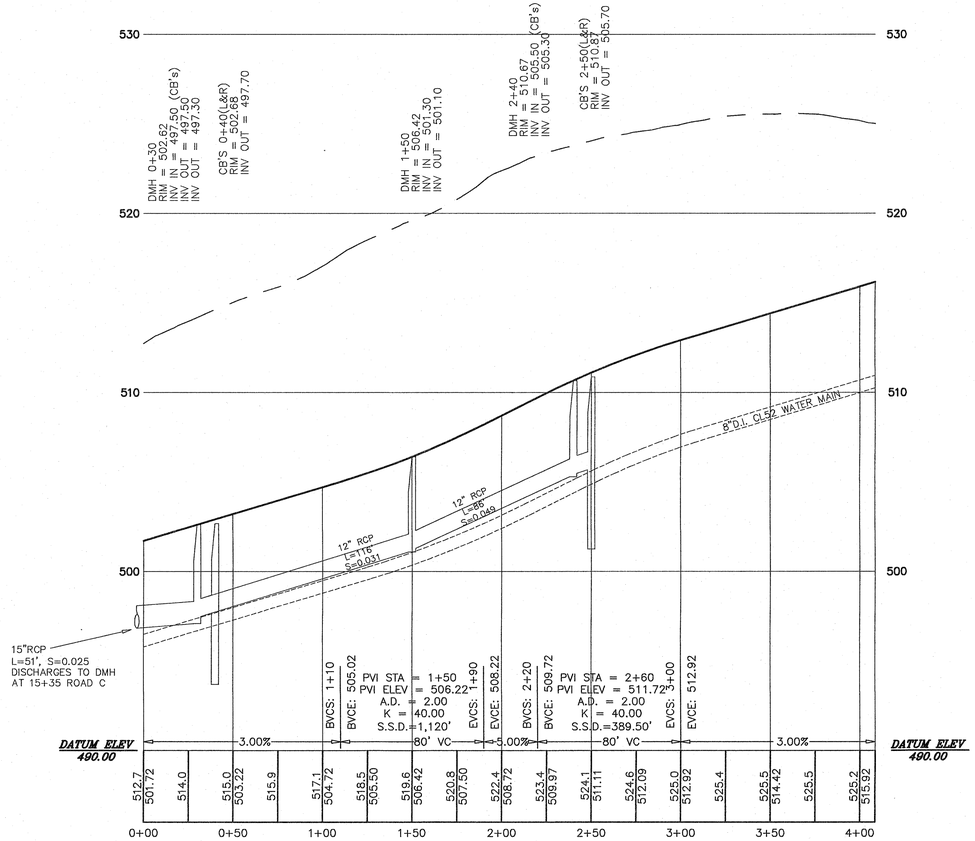

ROAD D

KEY

- BORDERING VEGETATED WETLAND EDGE
- 100' BUFFER ZONE EDGE
- BORDERING VEGETATED WETLAND AREA
- F25• BVW FLAG NUMBER
- EDGE OF PAVEMENT
- BERM OR CURBING
- UTILITY POLE
- POLE WITH LIGHT
- OVERHEAD WIRES
- 2' CONTOUR
- 10' CONTOUR
- X 123.1 EXISTING SPOT GRADE
- CHAIN LINK FENCE
- RETAINING WALL
- STONE WALL

COMMONWEALTH OF MASSACHUSETTS JAMES L. TETREAULT CIVIL NO. 43530 REGISTERED PROFESSIONAL ENGINEER

8/15/2016

THOMPSON-LISTON ASSOCIATES, INC.

Professional Engineers Professional Land Surveyors
Landscape Architects Erosion Control Specialists

51 Main Street, Post Office Box 570, Boylston, MA 01505
Telephone 508-869-6151 FAX 508-869-6842

CLT. NO.	JOB NO.
1002	328-0813
DATE: JANUARY 13, 2016	DWG NO. CASA_WEST_STIDSEN.DWG

REVISIONS

DATE:	DESCRIPTION
4-15-16	TOWN REVIEW
6-6-16	TOWN REVIEW
7-14-16	TOWN REVIEW
8-15-16	TOWN REVIEW

HORIZONTAL SCALE: 1 INCH = 40 FEET
VERTICAL SCALE: 1 INCH = 4 FEET

FEET 0 10 20 40 80 120

METERS 0 5 10 20 30 40

"THE RIDINGS"

PRELIMINARY SUBDIVISION
PLAN AND PROFILE OF ROAD D
IN
GRAFTON, MASSACHUSETTS

PREPARED FOR OWNER/APPLICANT

CASA BUILDERS & DEVELOPERS CORP.
STEVEN VENINCASA
P.O. BOX 1205
WESTBOROUGH, MASSACHUSETTS 01581

SHEET P7

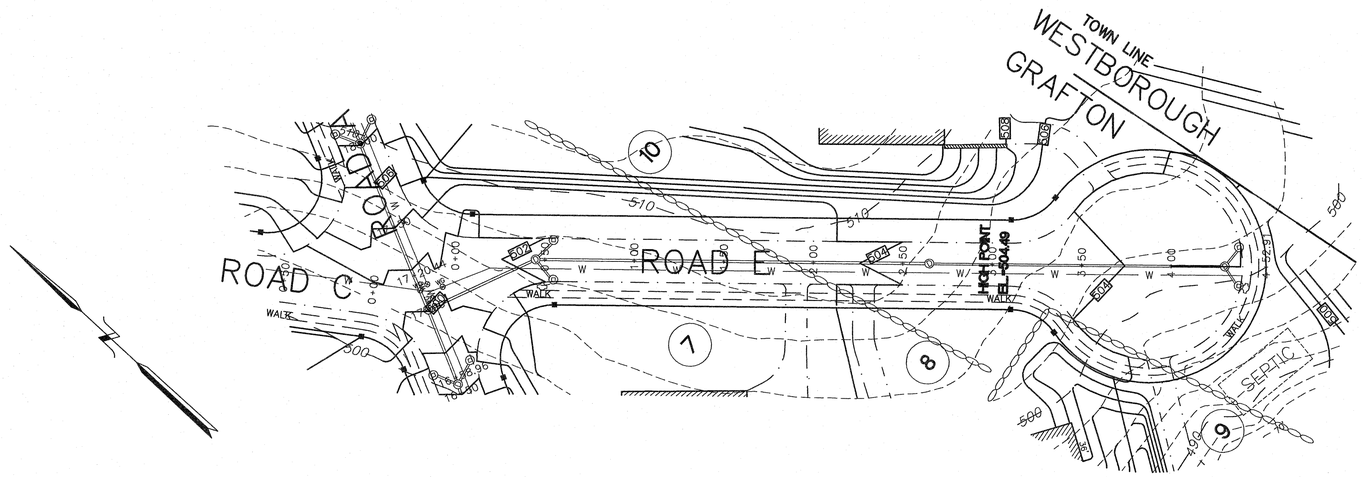

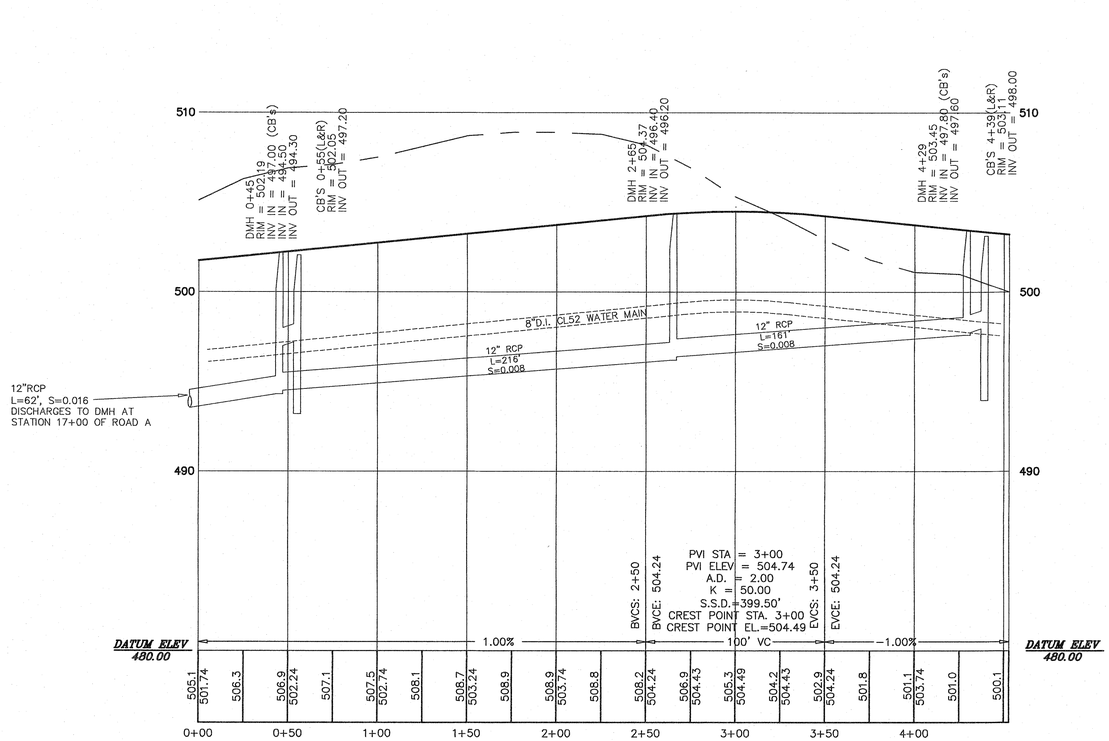

ROAD E

KEY

- F25 — BORDERING VEGETATED WETLAND EDGE
- 100' BUFFER ZONE EDGE
- BORDERING VEGETATED WETLAND AREA
- F25• BVW FLAG NUMBER
- EDGE OF PAVEMENT
- BERM OR CURBING
- UTILITY POLE
- POLE WITH LIGHT
- OVERHEAD WIRES
- 2' CONTOUR
- 10' CONTOUR
- X 123.1 EXISTING SPOT GRADE
- CHAIN LINK FENCE
- RETAINING WALL
- STONE WALL

COMMONWEALTH OF MASSACHUSETTS
JAMES L. TERREAULT
CIVIL
NO. 39699
1/15/2016

THOMPSON-LISTON
ASSOCIATES, INC.
Professional Engineers Professional Land Surveyors
Landscape Architects Erosion Control Specialists
51 Main Street, Post Office Box 570, Boylston, MA 01505
Telephone 508-869-6151 FAX 508-869-6842

CLT. NO.	JOB NO.
1002	328-0813
DATE: JANUARY 13, 2016	DWG NO. CASA_WEST_STIDSEN.DWG

REVISIONS

DATE:	DESCRIPTION
4-15-16	TOWN REVIEW
6-6-16	TOWN REVIEW
7-14-16	TOWN REVIEW
8-15-16	TOWN REVIEW

HORIZONTAL SCALE: 1 INCH = 40 FEET
VERTICAL SCALE: 1 INCH = 4 FEET

FEET 0 10 20 40 80 120

METERS 0 5 10 20 30 40

"THE RIDINGS"

PRELIMINARY SUBDIVISION
PLAN AND PROFILE OF ROAD E
IN
GRAFTON, MASSACHUSETTS

PREPARED FOR OWNER/APPLICANT

CASA BUILDERS & DEVELOPERS CORP.
STEVEN VENINCASA
P.O. BOX 1205
WESTBOROUGH, MASSACHUSETTS 01581

SHEET P8