13 SNOW ROAD

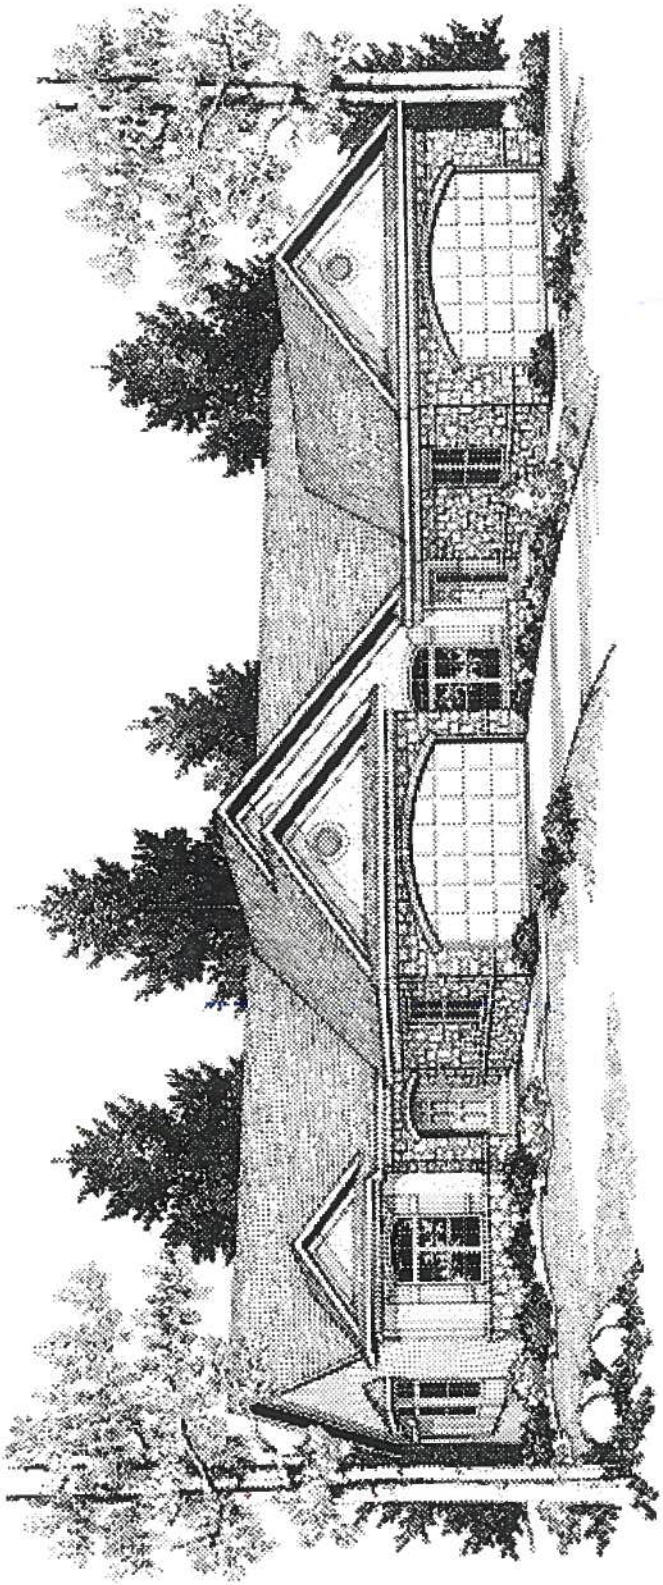

RECEIVED

AUG 31 2016

PLANNING BOARD
GRAFTON, MA

FILE

13 SNOW ROAD

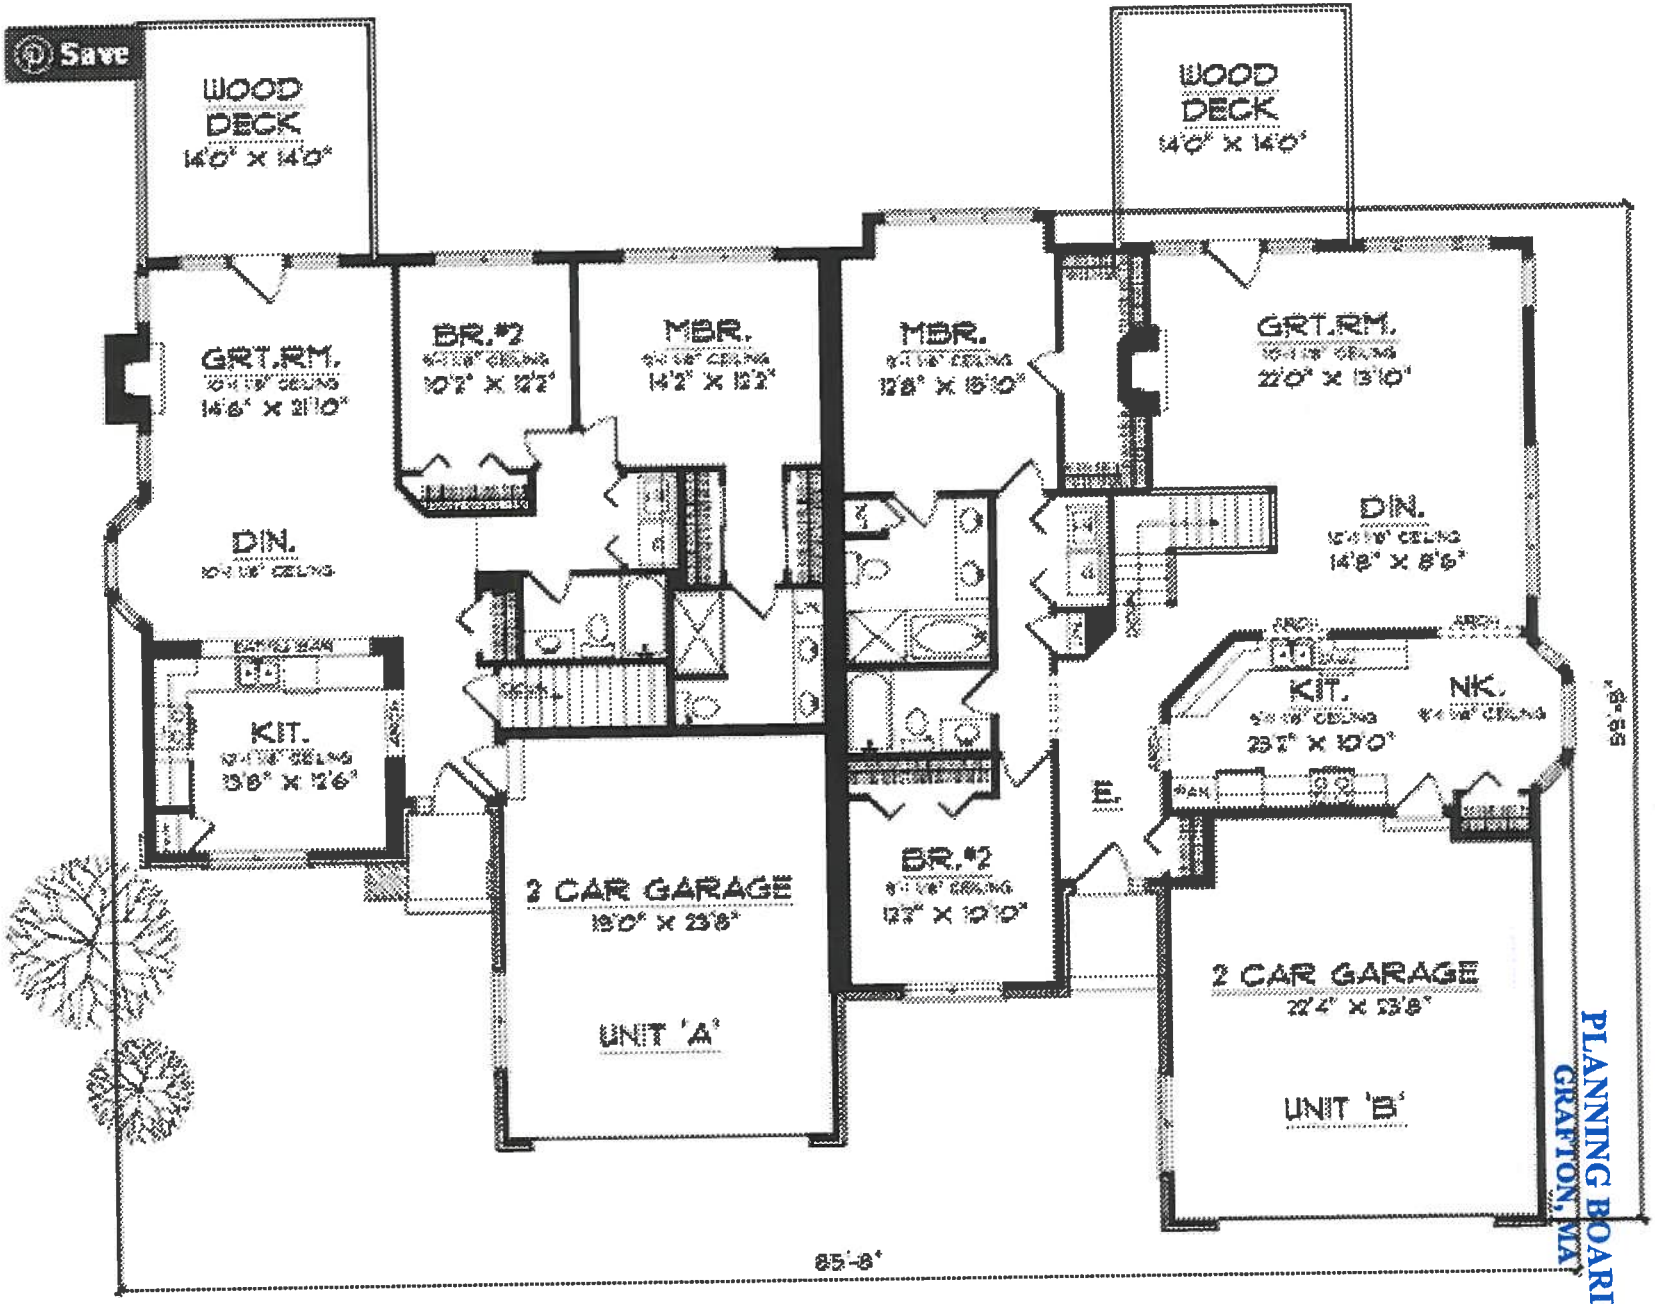

MAIN FLOOR PLAN

FILE
RECEIVED
AUG 31 2016
PLANNING BOARD
GRAFTON, MA

13 SNOW RD

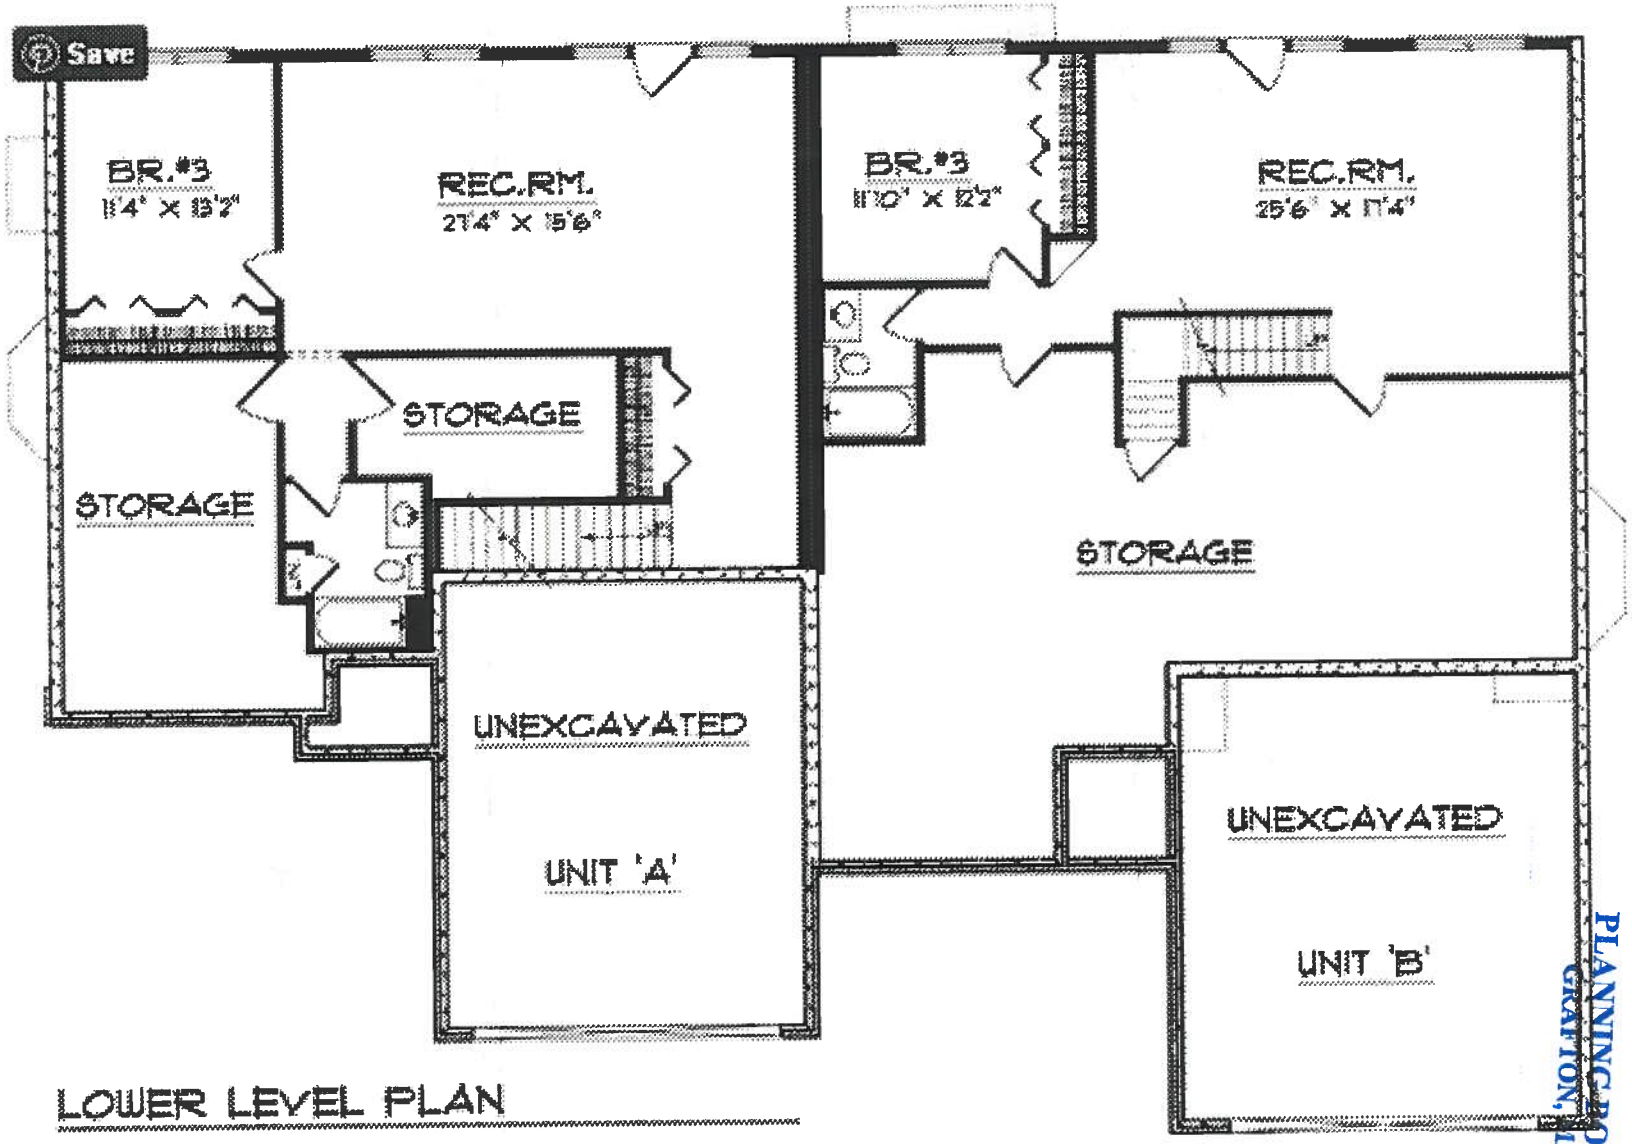

LOWER LEVEL PLAN

Click Here to Mirror Reverse Image

FILE
RECEIVED
AUG 31 2016
PLANNING BOARD
GRAFTON, MA