Exhibit 4 – Locus Information

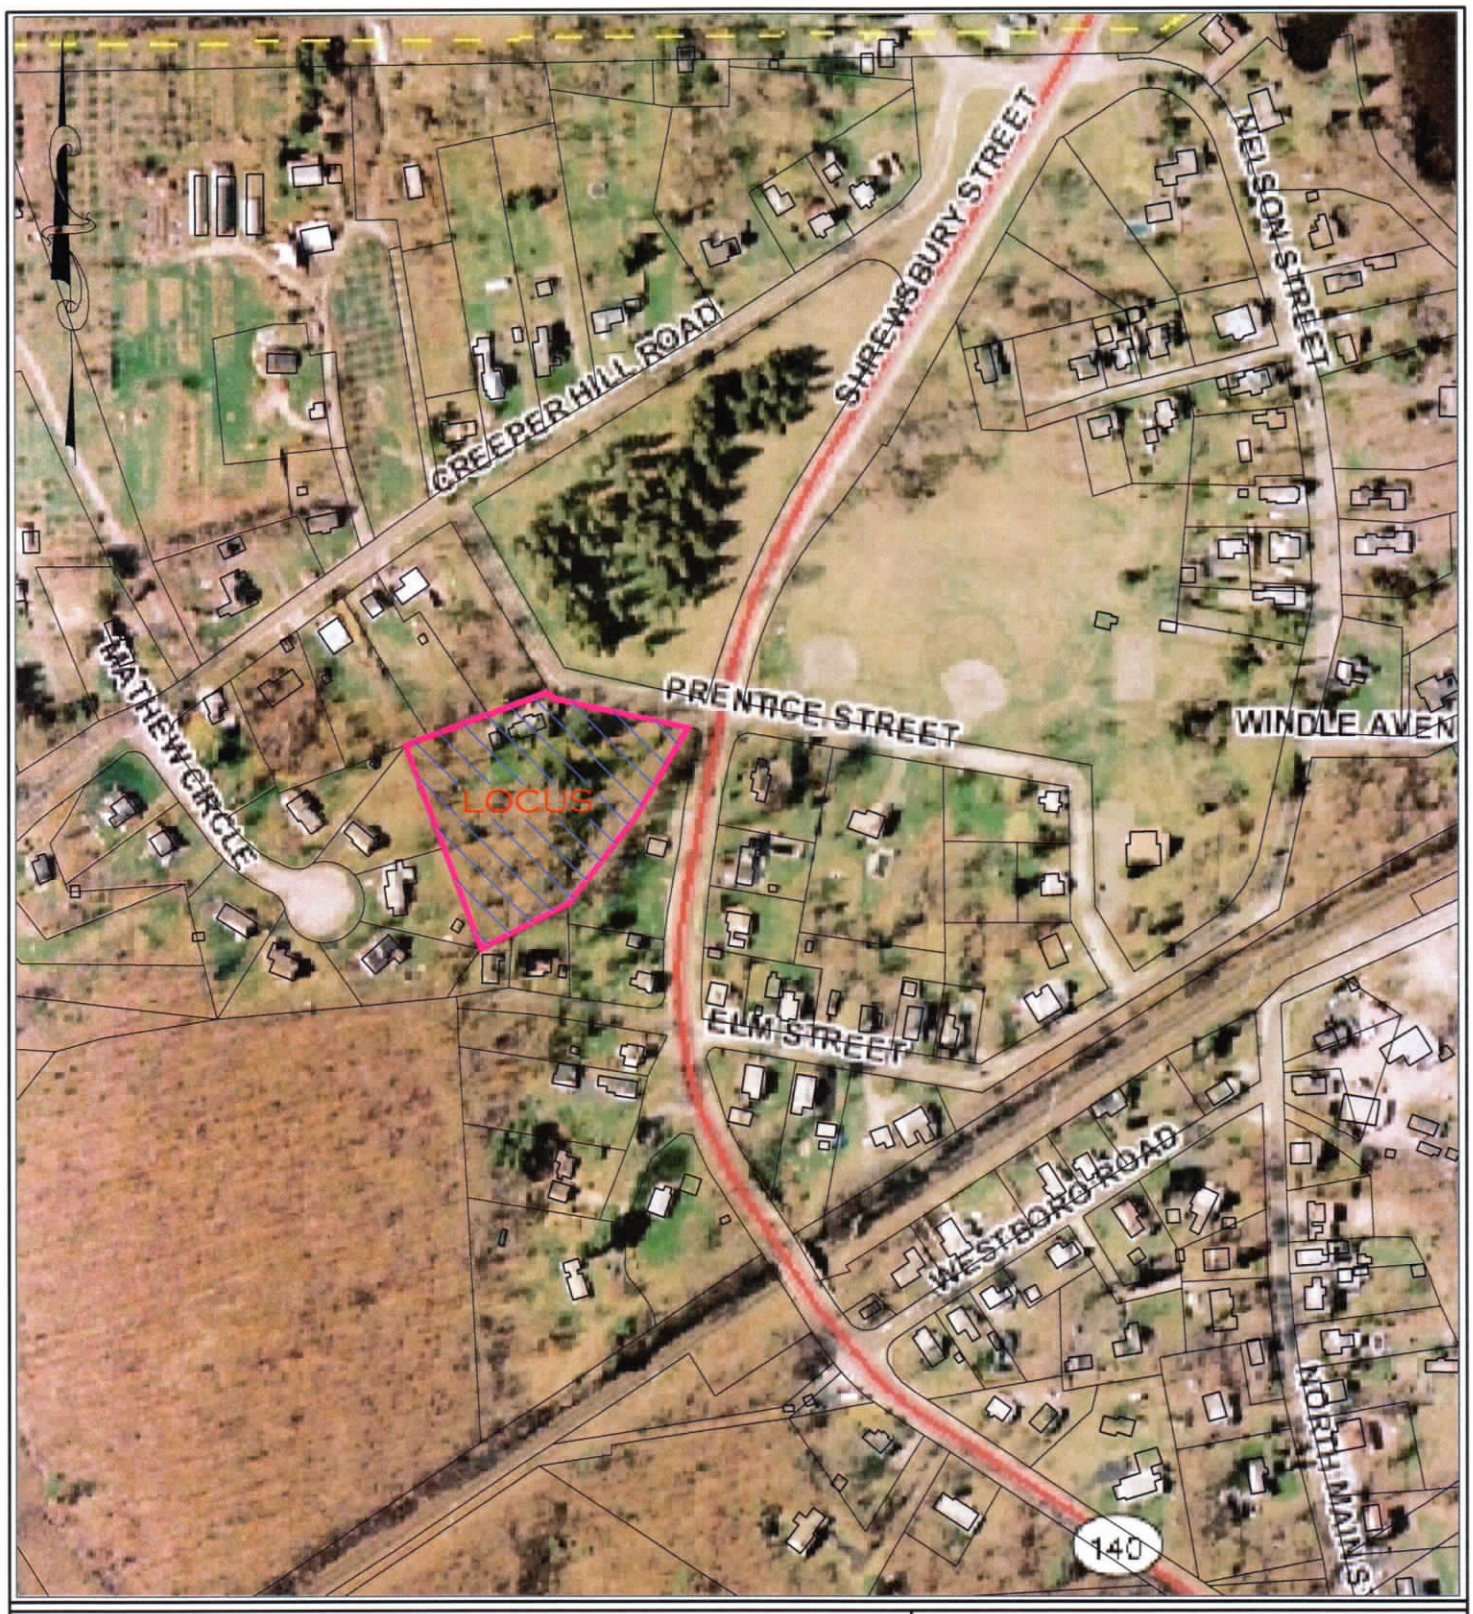

HANNIGAN ENGINEERING, INC.

CIVIL ENGINEERS & LAND SURVEYORS

300 0 300

8 MONUMENT SQUARE
LEOMINSTER, MASSACHUSETTS 01453

(978) 534-1234 (T)
(978) 534-6060 (F)

WWW.HANNIGANENGINEERING.COM

PRENTICE STREET SKETCH

GRAFTON, MASSACHUSETTS

SCALE: 1"=300' – – APRIL 11, 2016

PREPARED FOR:

SPRINGWOOD DEVELOPMENT, INC.
SOTIR PAPALILO
P.O. BOX 250
SHREWSBURY, MA 01545

HANNIGAN ENGINEERING, INC.

CIVIL ENGINEERS & LAND SURVEYORS

300 0 300

8 MONUMENT SQUARE
LEOMINSTER, MASSACHUSETTS 01453

(978) 534-1234 (T)
(978) 534-6060 (F)

WWW.HANNIGANENGINEERING.COM

PRENTICE STREET SKETCH
GRAFTON, MASSACHUSETTS

SCALE: 1"=300' – – APRIL 11, 2016

PREPARED FOR:
SPRINGWOOD DEVELOPMENT, INC.
SOTIR PAPALILO
P.O. BOX 250
SHREWSBURY, MA 01545

Creeper Hill Rd
Prentice St
Shrewsbury St
Elm St
Mathes Cir
3 REAR

PRENTICE STREET FACING SOUTHEAST FROM
CREEPER HILL ROAD

PRENTICE STREET PROJECT ENTRY FACING
NORTHWEST TOWARD CREEPER HILL ROAD

PRENTICE STREET FACING WEST FROM
SHREWSBURY STREET

PRENTICE STREET PROJECT ENTRY FACING
EAST TOWARD STREVSBURY STREET

PANORAMIC VIEW OF PRENTICE STREET
BY PROJECT ENTRY

PANORAMIC VIEW OF PRENTICE STREET WITH SITE IN BACKGROUND.