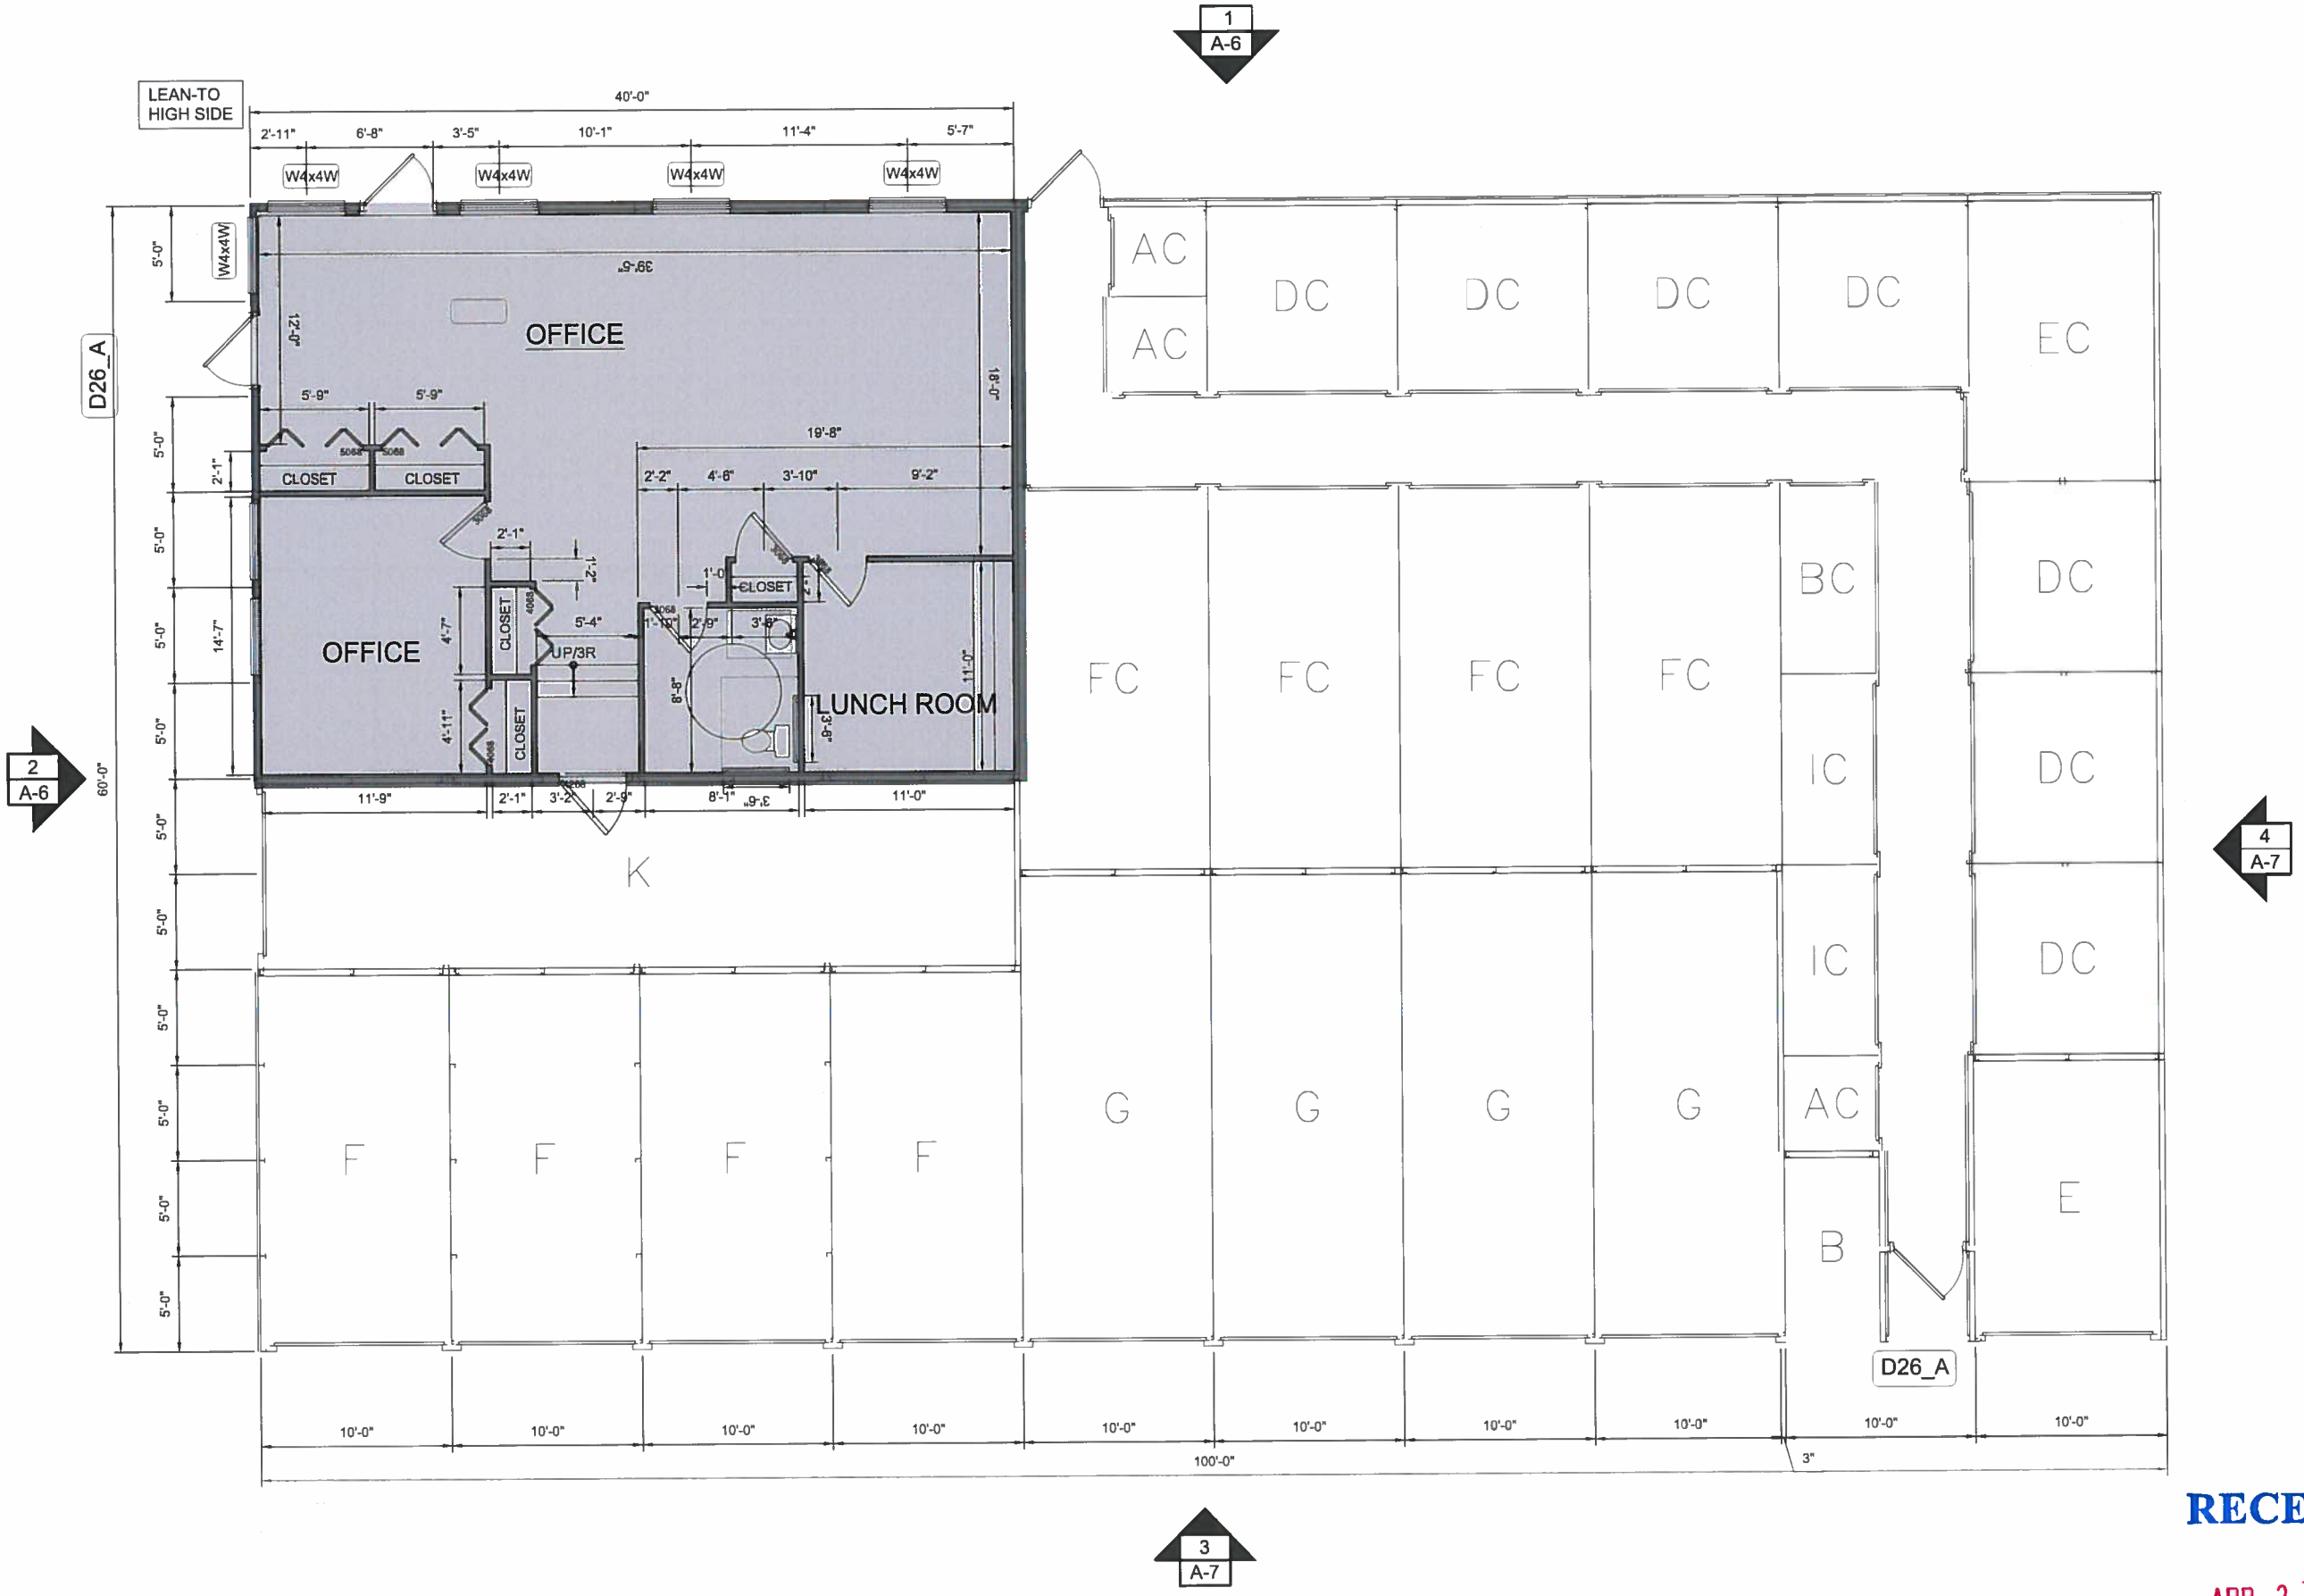

FLOOR PLAN BUILDING "A"
1/4" = 1'-0"

PROJECT NAME:
New Construction:
Grafton
Self-Storage
100 Milford Rd
Grafton, MA

ACROPOLIS
DESIGN CONSULTANTS

19 DARBY STREET, WORCESTER MA 01605
TEL:(774) 262-3187 rhd@acropolisdesign.org

NO.	DATE:	REVISION:

PROGRESS SET NOT FOR CONST.

DRAWING NAME:
ARCHITECTURAL
FLOOR PLAN

PROJECT NUMBER: 15-24	DRAWN BY:
SCALE: AS NOTED	DATE: 4/24/15

DRAWING NUMBER:
A-1

RECEIVED
APR 27 2015
PLANNING BOARD
GRAFTON, MA

15-24

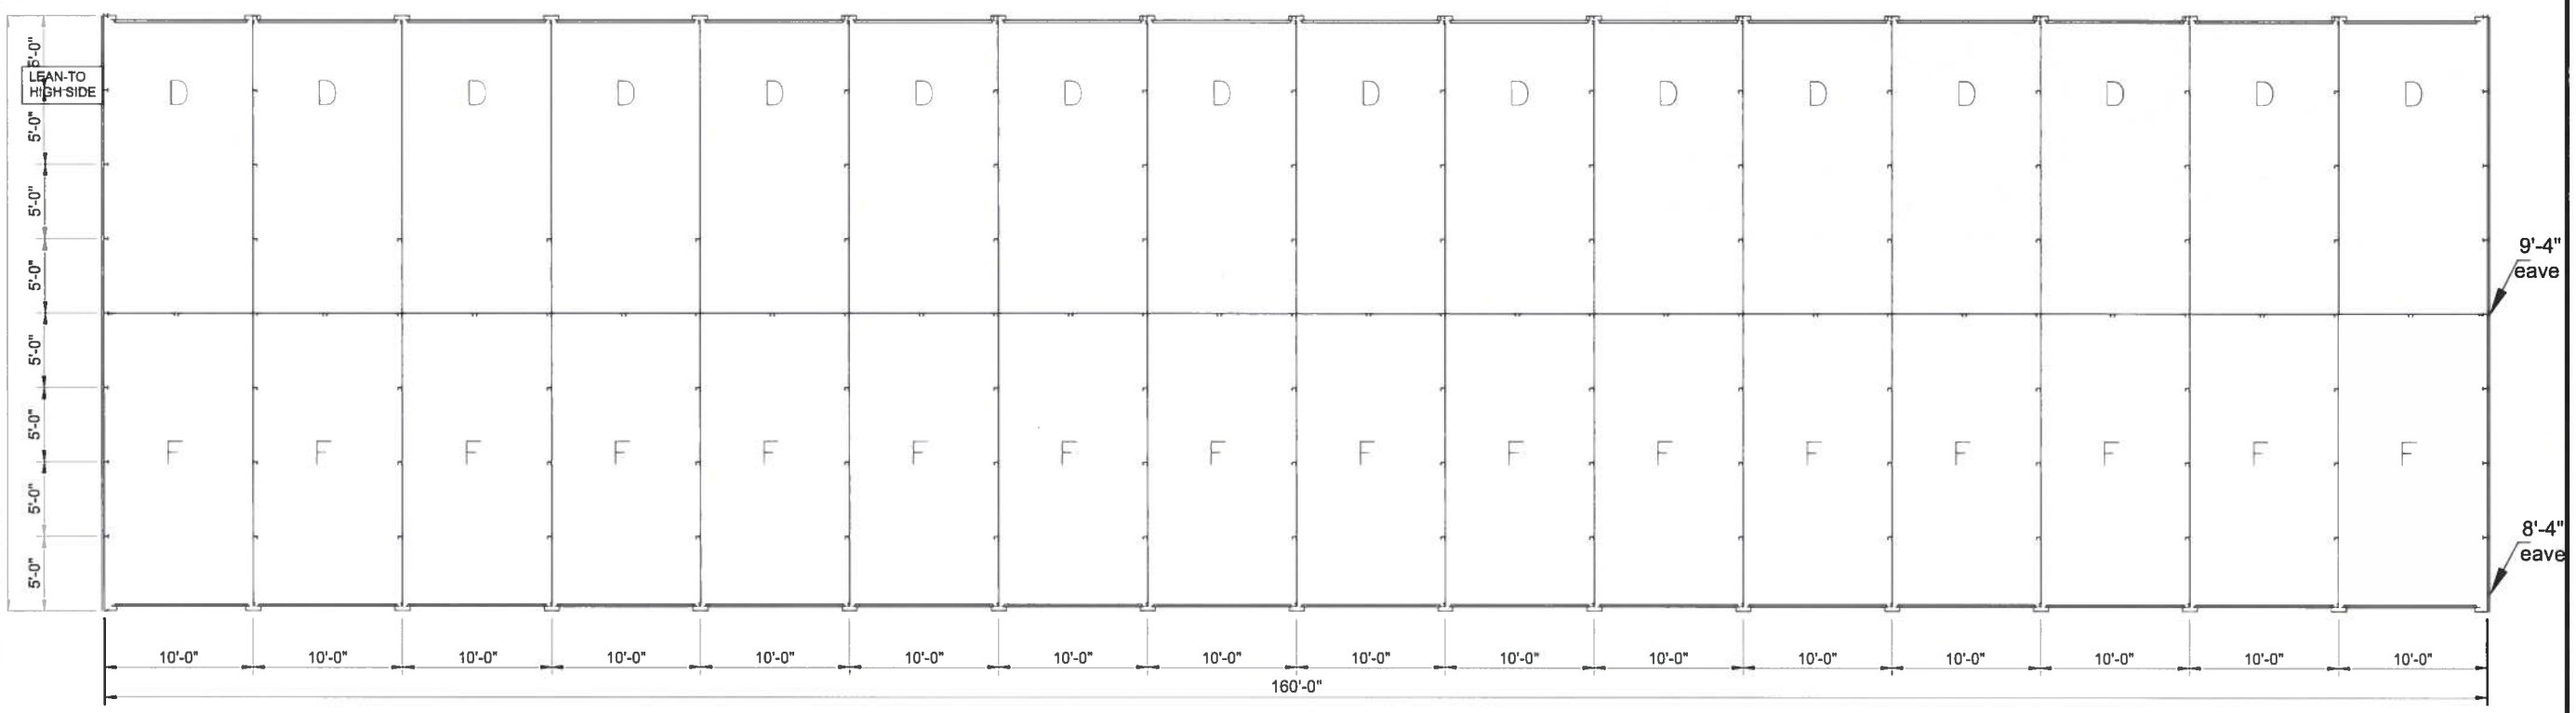

C - 30' x 160' x 8'-4"/ 9'-4" 1/2:12 PITCH GABLE BUILDING SYSTEM

FLOOR PLAN BUILDING "G"
3/16" = 1'-0"

PROJECT NAME:

New Construction:
Grafton
Self-Storage
100 Milford Rd.
Grafton, MA

ACROPOLIS
DESIGN CONSULTANTS

18 DARBY STREET, WORCESTER MA 01605
TEL:(774) 262-3187 rbs@acropolisdesign.org

NO.	DATE:	REVISION:

PROGRESS SET NOT FOR CONST.

DRAWING NAME:

ARCHITECTURAL

FLOOR PLAN

PROJECT NUMBER:	DRAWN BY:
15-24	
SCALE: AS NOTED	DATE: 4/24/15

DRAWING NUMBER:

A-2

BUILDING "A" NORTH ELEVATION (MILFORD ST)
1/4" = 1'-0"

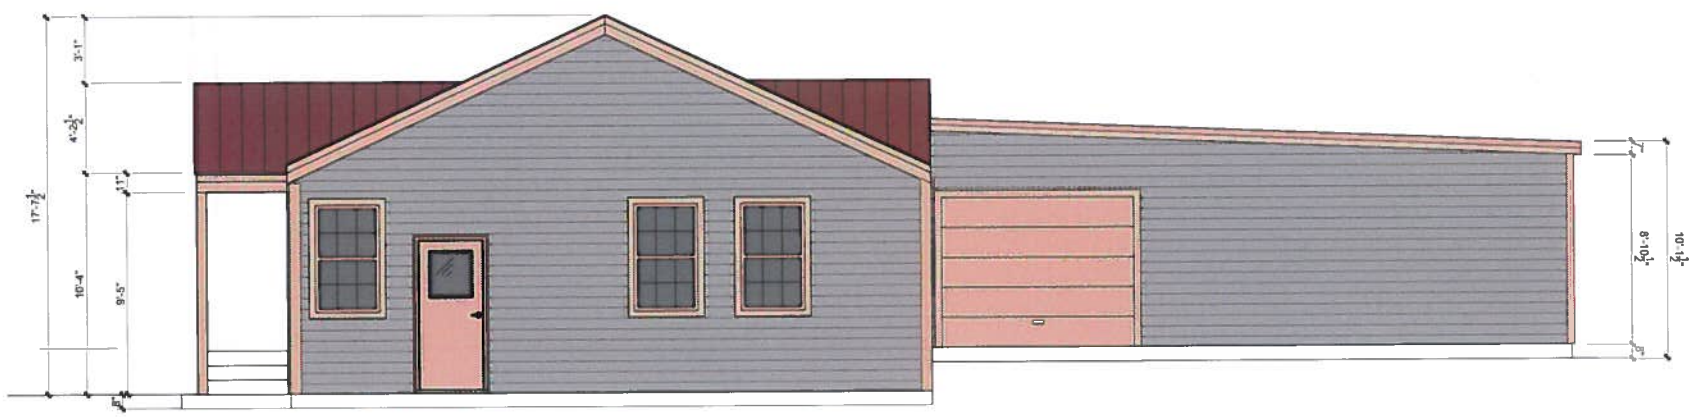

BUILDING "A" WEST WALL
1/4" = 1'-0"

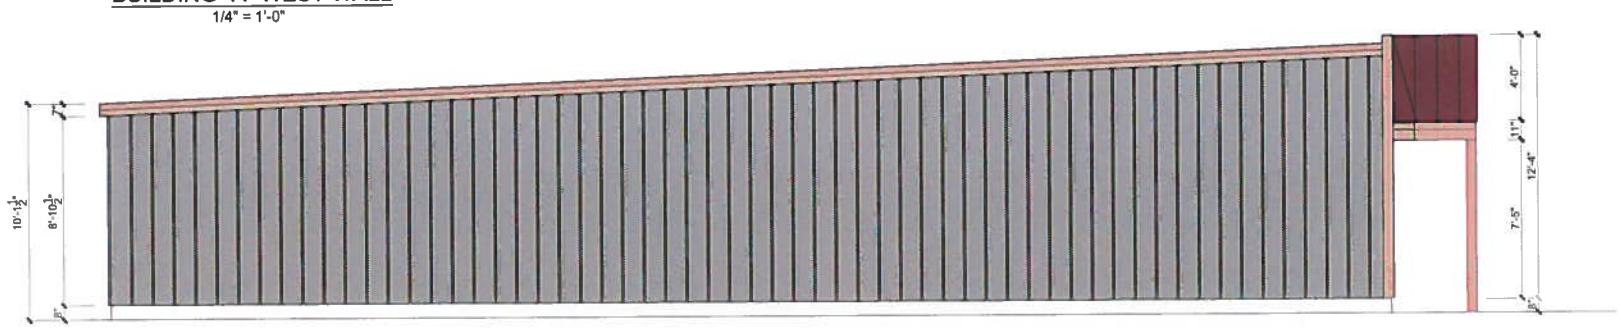

BUILDING "A" EAST ELEVATION
1/4" = 1'-0"

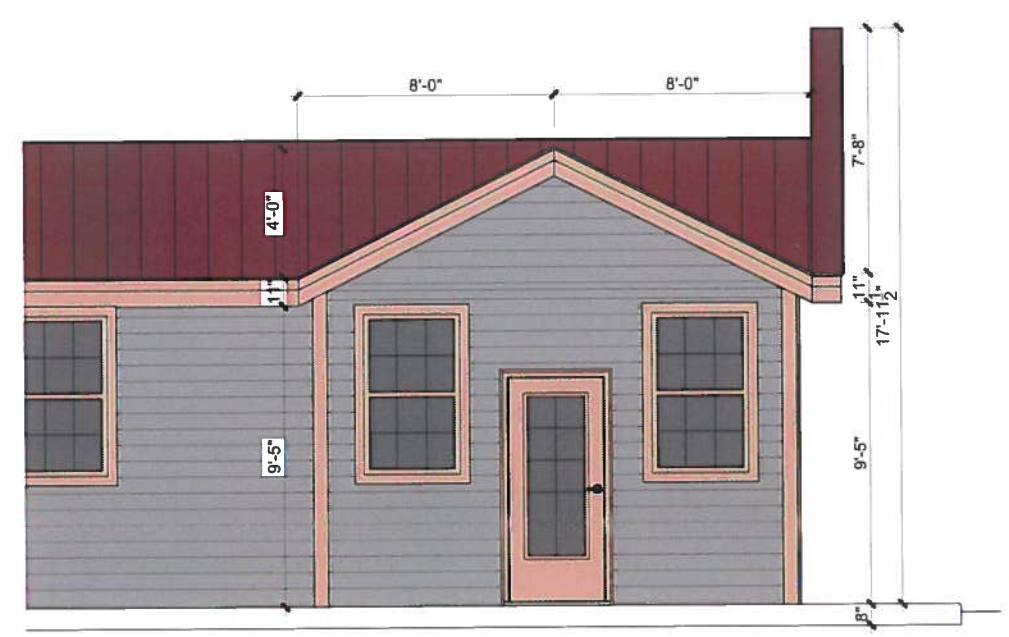

BUILDING "A" ELEVATIONS OPTION "2"
3/8" = 1'-0"

PROJECT NAME.

New Construction:
Grafton
Self-Storage
100 Milford Rd
Grafton, MA

ACROPOLIS
DESIGN CONSULTANTS

18 DARBY STREET, WORCESTER MA 01605
TEL:(774) 262-3187 rhig@acropolisdesign.org

NO.	DATE.	REVISION.

PROGRESS SET NOT FOR CONST.

DRAWING NAME.
ARCHITECTURAL

BUILDING ELEVATIONS

PROJECT NUMBER: 15-24	DRAWN BY:
SCALE: AS NOTED	DATE: 4/24/15

DRAWING NUMBER.

A-3

BUILDING "G" NORTH ELEVATION
1/4" = 1'-0"

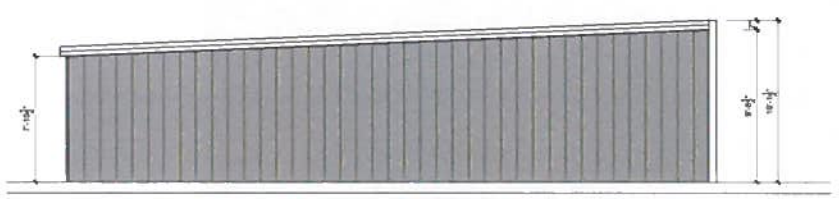

BUILDING "G" WEST ELEVATION "
1/4" = 1'-0"

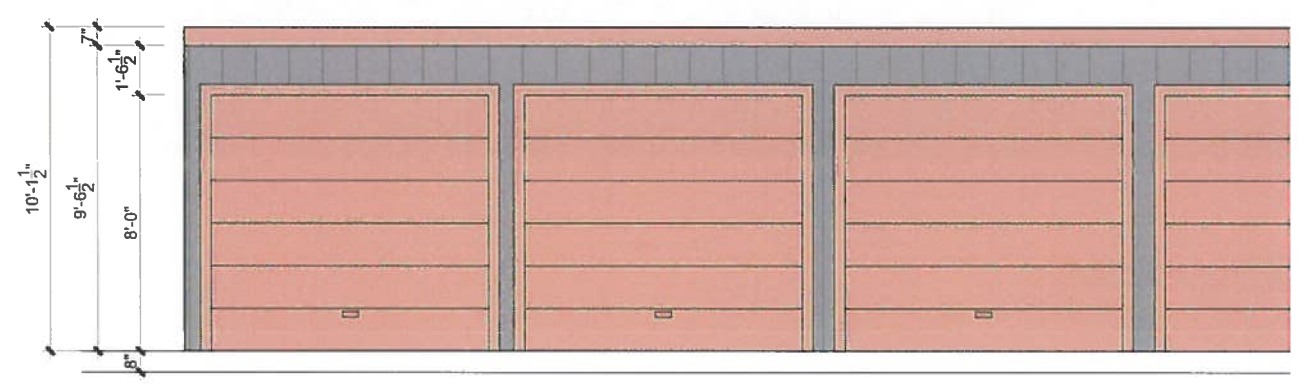

BUILDING "G" PARTIAL NORTH ELEVATION
3/8" = 1'-0"

PROJECT NAME:

New Construction:
Grafton
Self-Storage
100 Milford Rd.
Grafton, MA

ACROPOLIS
DESIGN CONSULTANTS

18 DARBY STREET, WORCESTER MA 01605
TEL:(774) 282-3187 rhg@acropolisdesign.org

NO.	DATE:	REVISION:

PROGRESS SET NOT FOR CONST.

DRAWING NAME:

ARCHITECTURAL

BUILDING ELEVATIONS

PROJECT NUMBER:	DRAWN BY:
15-24	
SCALE: AS NOTED	DATE: 4/24/15

DRAWING NUMBER:

A-4