TOTAL PLANT LIST				
Key	Botanical Name *Common Name*	Qty.	Size	Notes
	TREES			
ARRS	Acer rubrum 'Red Sunset' *Red Sunset Maple*	8	1.5"–2" Cal.	B&B
CFCC	Cornus florida 'Cherokee Chief' *Cherokee Chief Flowering Dogwood*	2	1.5" –2" Cal.	B&B
PS	Pinus strobus *White Pine*	22	6'–8'	B&B
	SHRUBS			
IGC	Ilex glabra 'Compacta' *Compact Inkberry*	14	5 Gal.	Cont.
SBA	Spirea Bumalda 'Anthony Waterer' *Anthony Waterer Spirea*	10	24"–30"	Cont.
RKO	Rosa Shrub 'Knock Out' *Knock Out Rose*	6	3 Gal.	Cont.
	PERENNIALS			
AF	Astilbe Chinensis 'Final' *Light pink False Spirea*	10	1 Gal.	Cont.
HST	Hemerocallis 'Stella Supreme' *Pale yellow Everblooming Daylily*	6	1 Gal.	Cont.
PVS	Panicum Virgatum 'Shenedoh' *Burgundy Switch Grass*	7	1 Gal.	Cont.

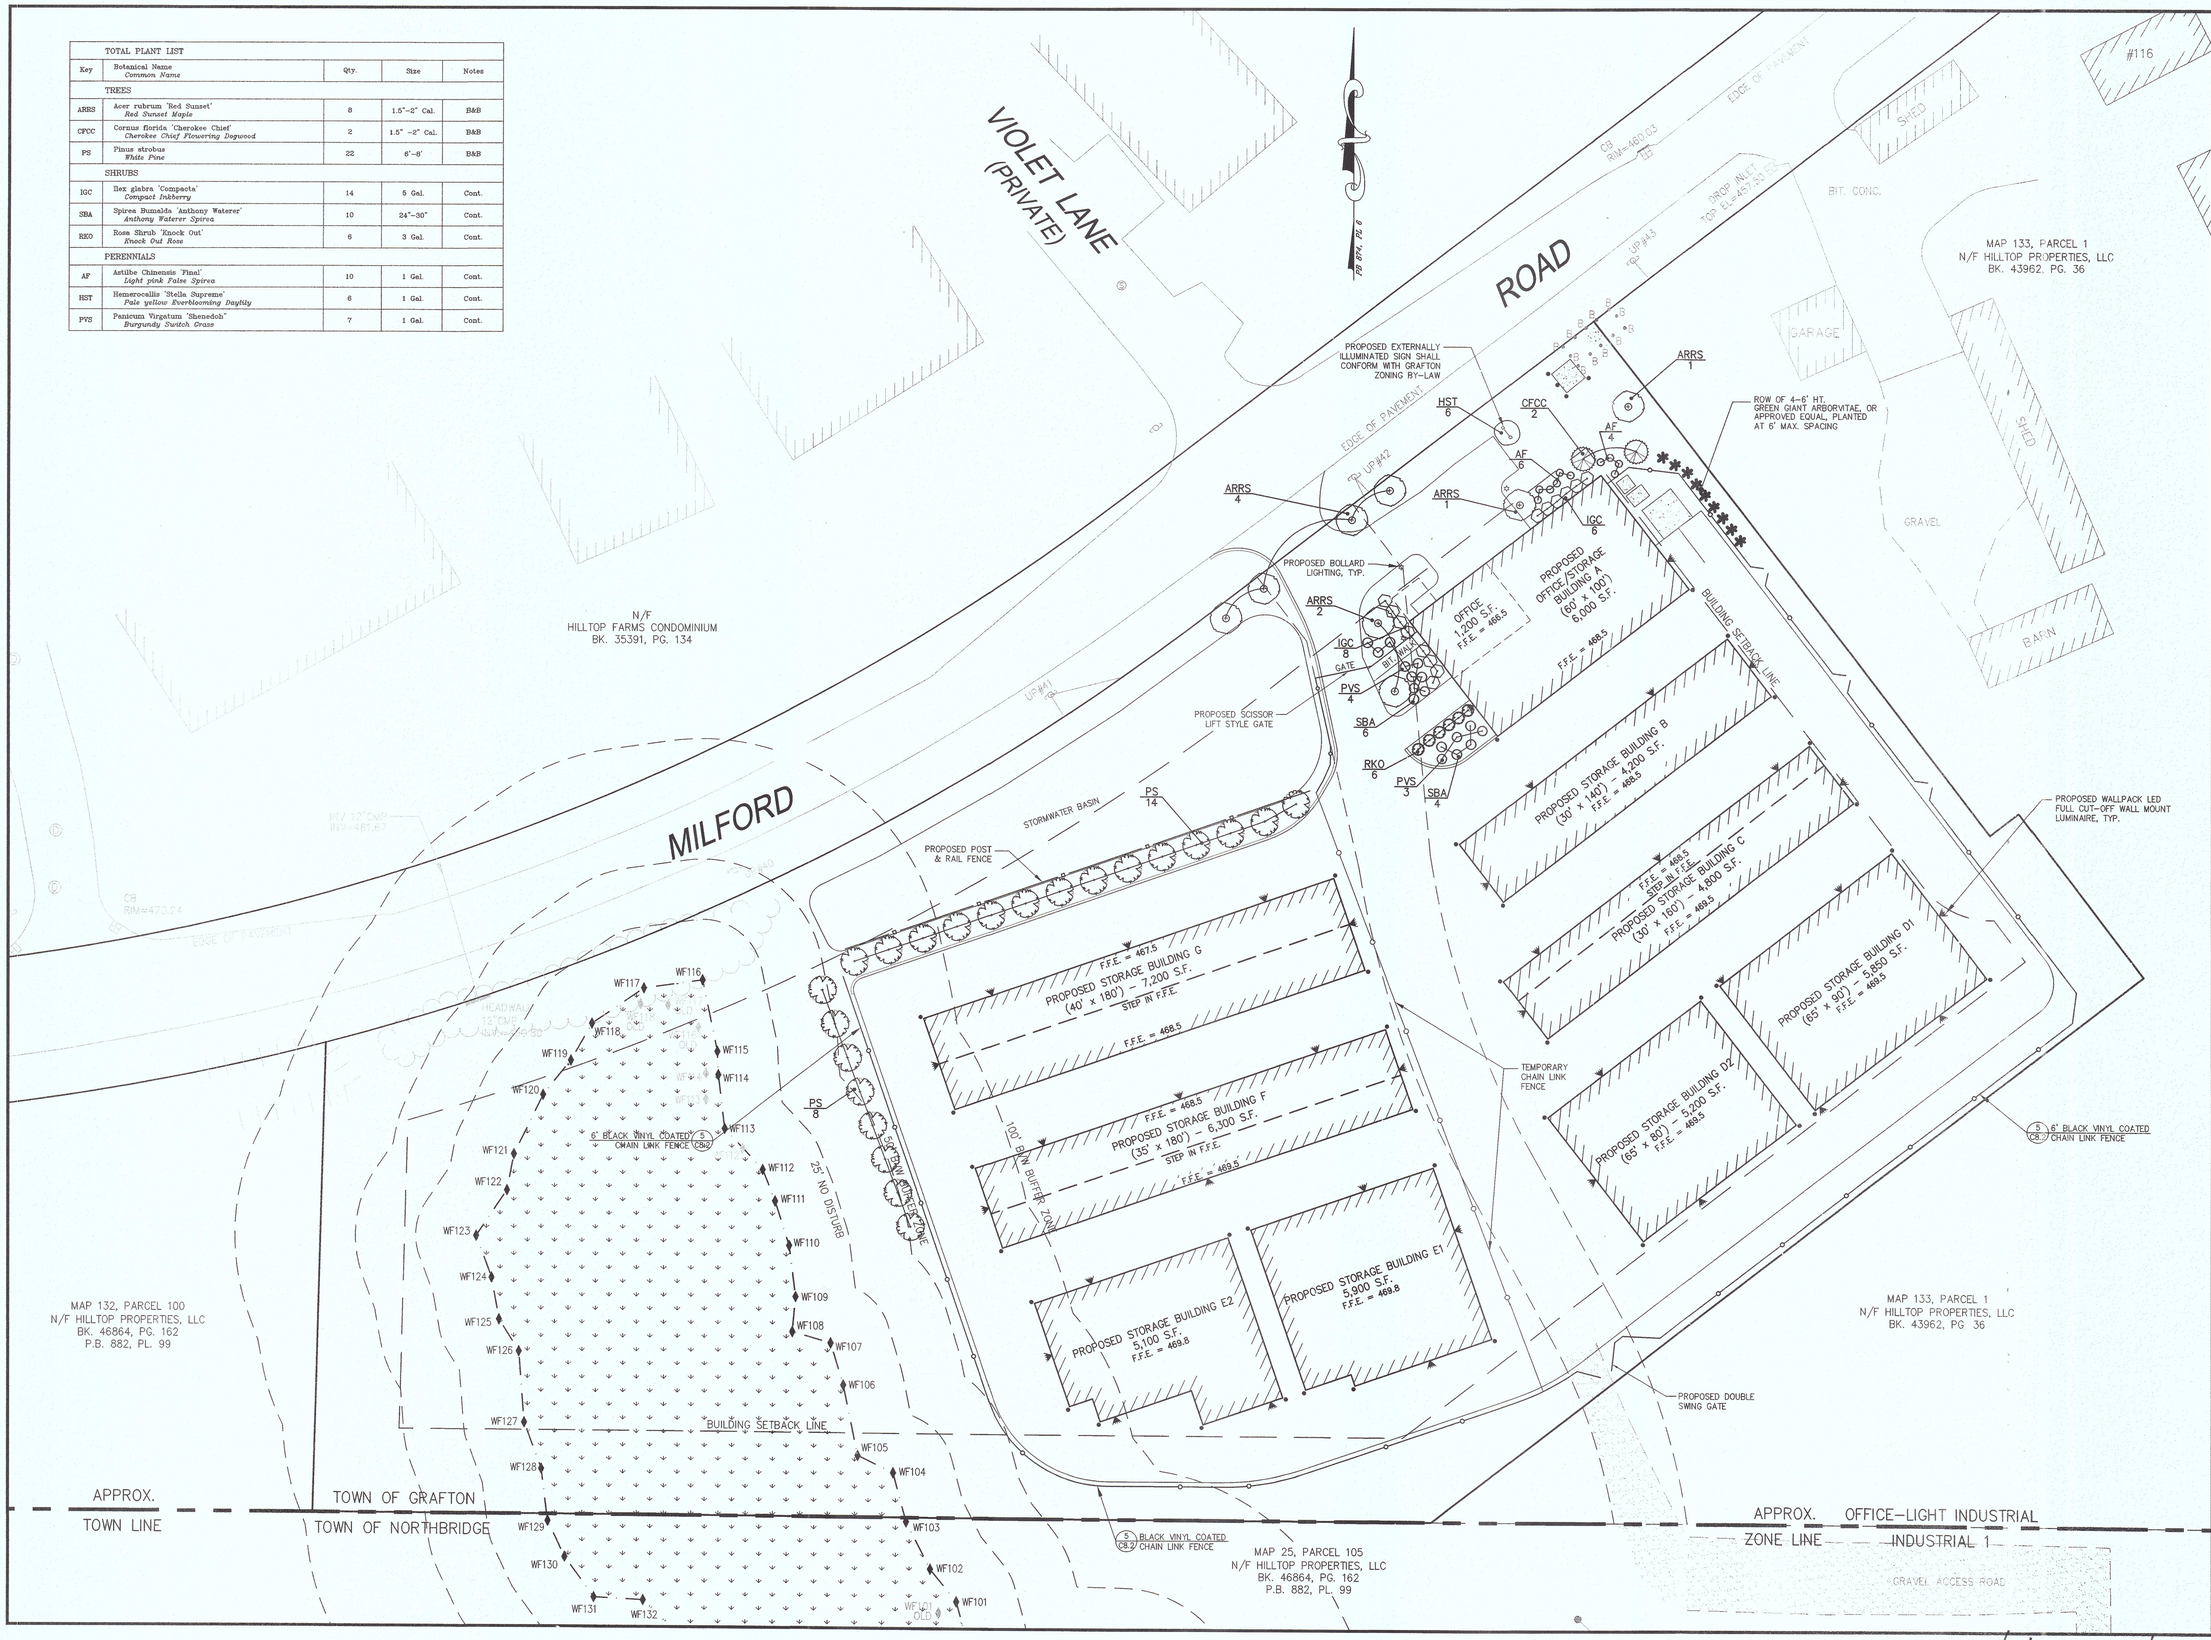

Andrews Survey & Engineering, Inc.
Land Surveying - Civil Engineering - Site Planning

P.O. Box 312, 104 Mendon Street
Uxbridge, Massachusetts 01569-0312
P: 508-278-3897 F: 508-278-2289

This drawing and the design are property of Andrews Survey & Engineering, Inc. and shall not be altered or reused in whole or in part without the express written permission of Andrews Survey & Engineering, Inc. Copyright©2014

APPROVAL UNDER SITE PLAN REVIEW.
GRAFTON PLANNING BOARD

BEING A MAJORITY DATE:

PROJECT:
MAP 133, PARCEL 1B
PROPOSED SELF–STORAGE FACILITY
PROPOSED ROOF MOUNTED SOLAR
100 MILFORD ROAD
SOUTH GRAFTON, MA 01560

APPLICANT:
HILLTOP SELF–STORAGE
OF GRAFTON, LLC
100 MILFORD ROAD
SOUTH GRAFTON, MA 01560

REVISIONS

NO.	DATE	DESCRIPTION
1	4/3/15	PER REVIEW COMMENTS
2	4/28/15	PER PLANNING COMMENTS
3	9/12/16	REVISED LANDSCAPING

CAD FILE	...\dwg\2014–316_PHASE II_sketch.dwg
DRAWN BY	TRB
CHECKED BY	PBH
DATE	FEBRUARY 4, 2015
PROJECT NO.	2014–316

GRAPHIC SCALE

30 0 15 30 60

(IN FEET)
1 inch = 30 feet

SHEET TITLE

LANDSCAPING & LIGHTING PLAN

COMMONWEALTH OF MASSACHUSETTS
PAUL B. HUTNAK
CIVIL
No. 45872
REGISTERED PROFESSIONAL ENGINEER
9-12-16

DRAWING NO.
C–6.0

PLAN NO. L–4502

Submitted at the 9/12/16 Public Hearing of the Planning Board