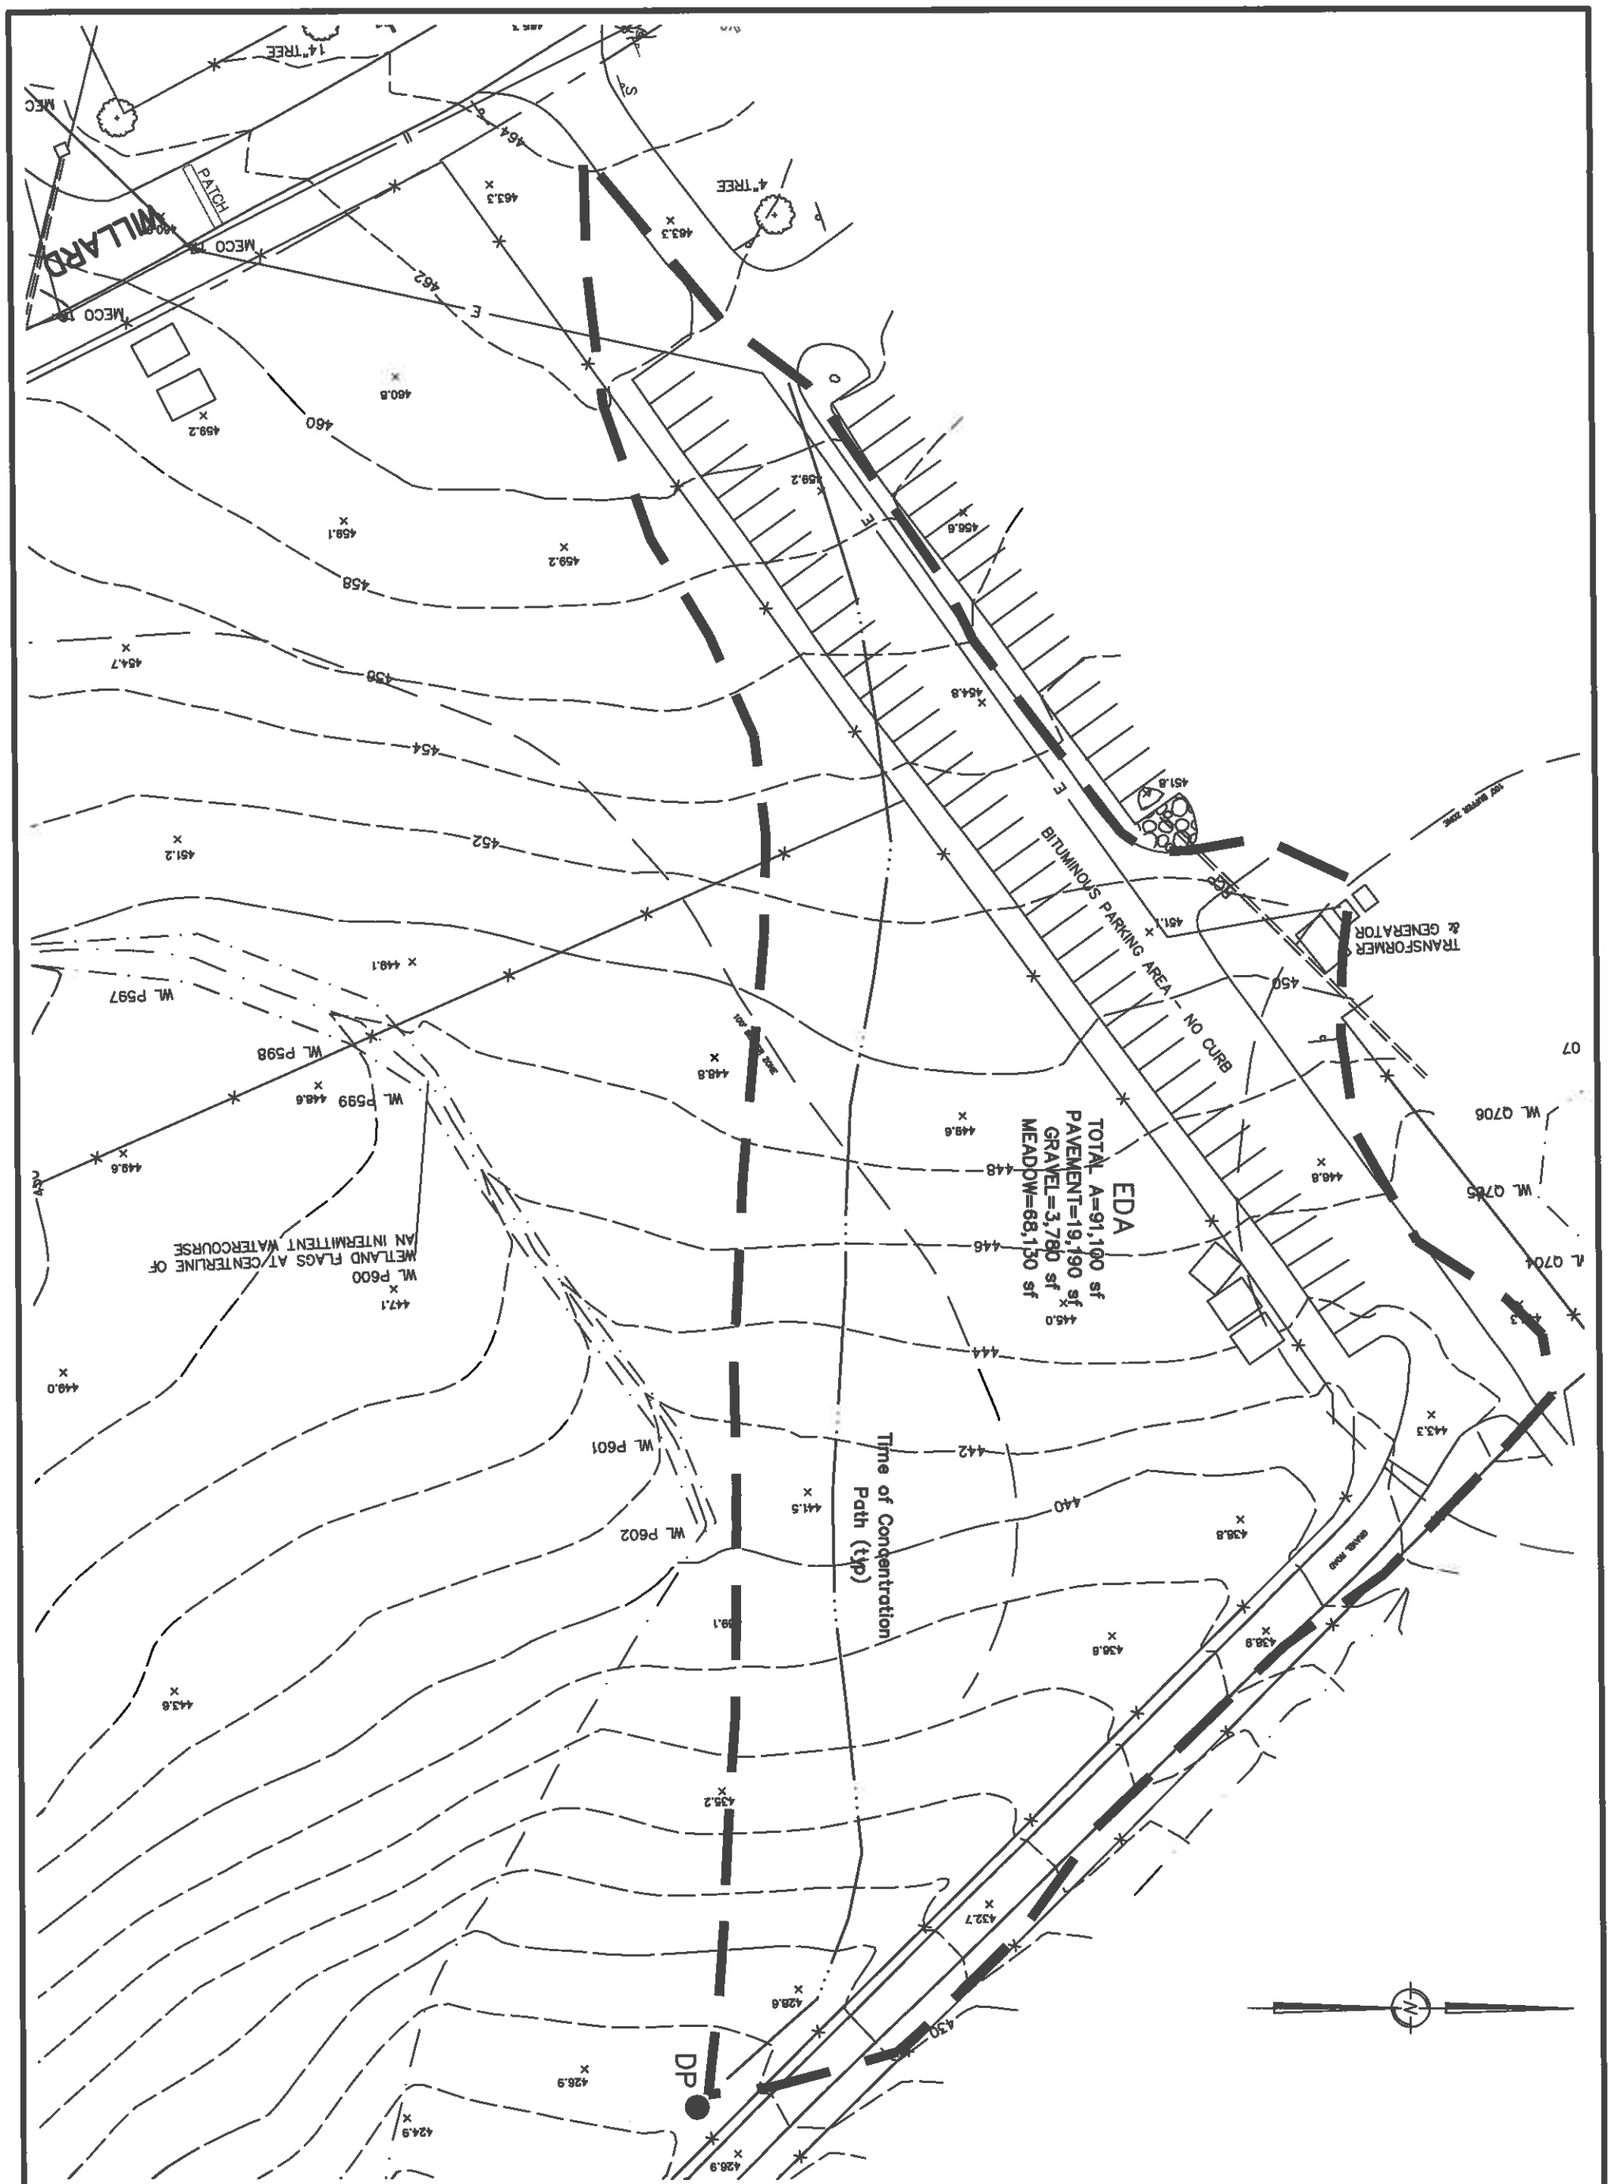

PREPARED BY:

WATERMAN DESIGN ASSOCIATES, INC.
31 East Main Street
Westborough, MA 01581
508.366.6552
(fax) 508.366.6506
watermandesign.com wda@wdassoc.com

TITLE: EXISTING HYDROLOGIC AREA PLAN
Remote Parking for Small Animal Addition
North Grafton, MA

PREPARED FOR: THE CUMMINGS SCHOOL OF VETERINARY MEDICINE AT TUFTS UNIVERSITY
200 Westborough Drive
North Grafton, MA

DATE:	01/15/15	*FILE NO.:*	0016210	*SCALE:*	1" = 50'
JOB NO.:	0016.15	*DWG NO.:*	0016212A	*DRAWN BY:*	pt

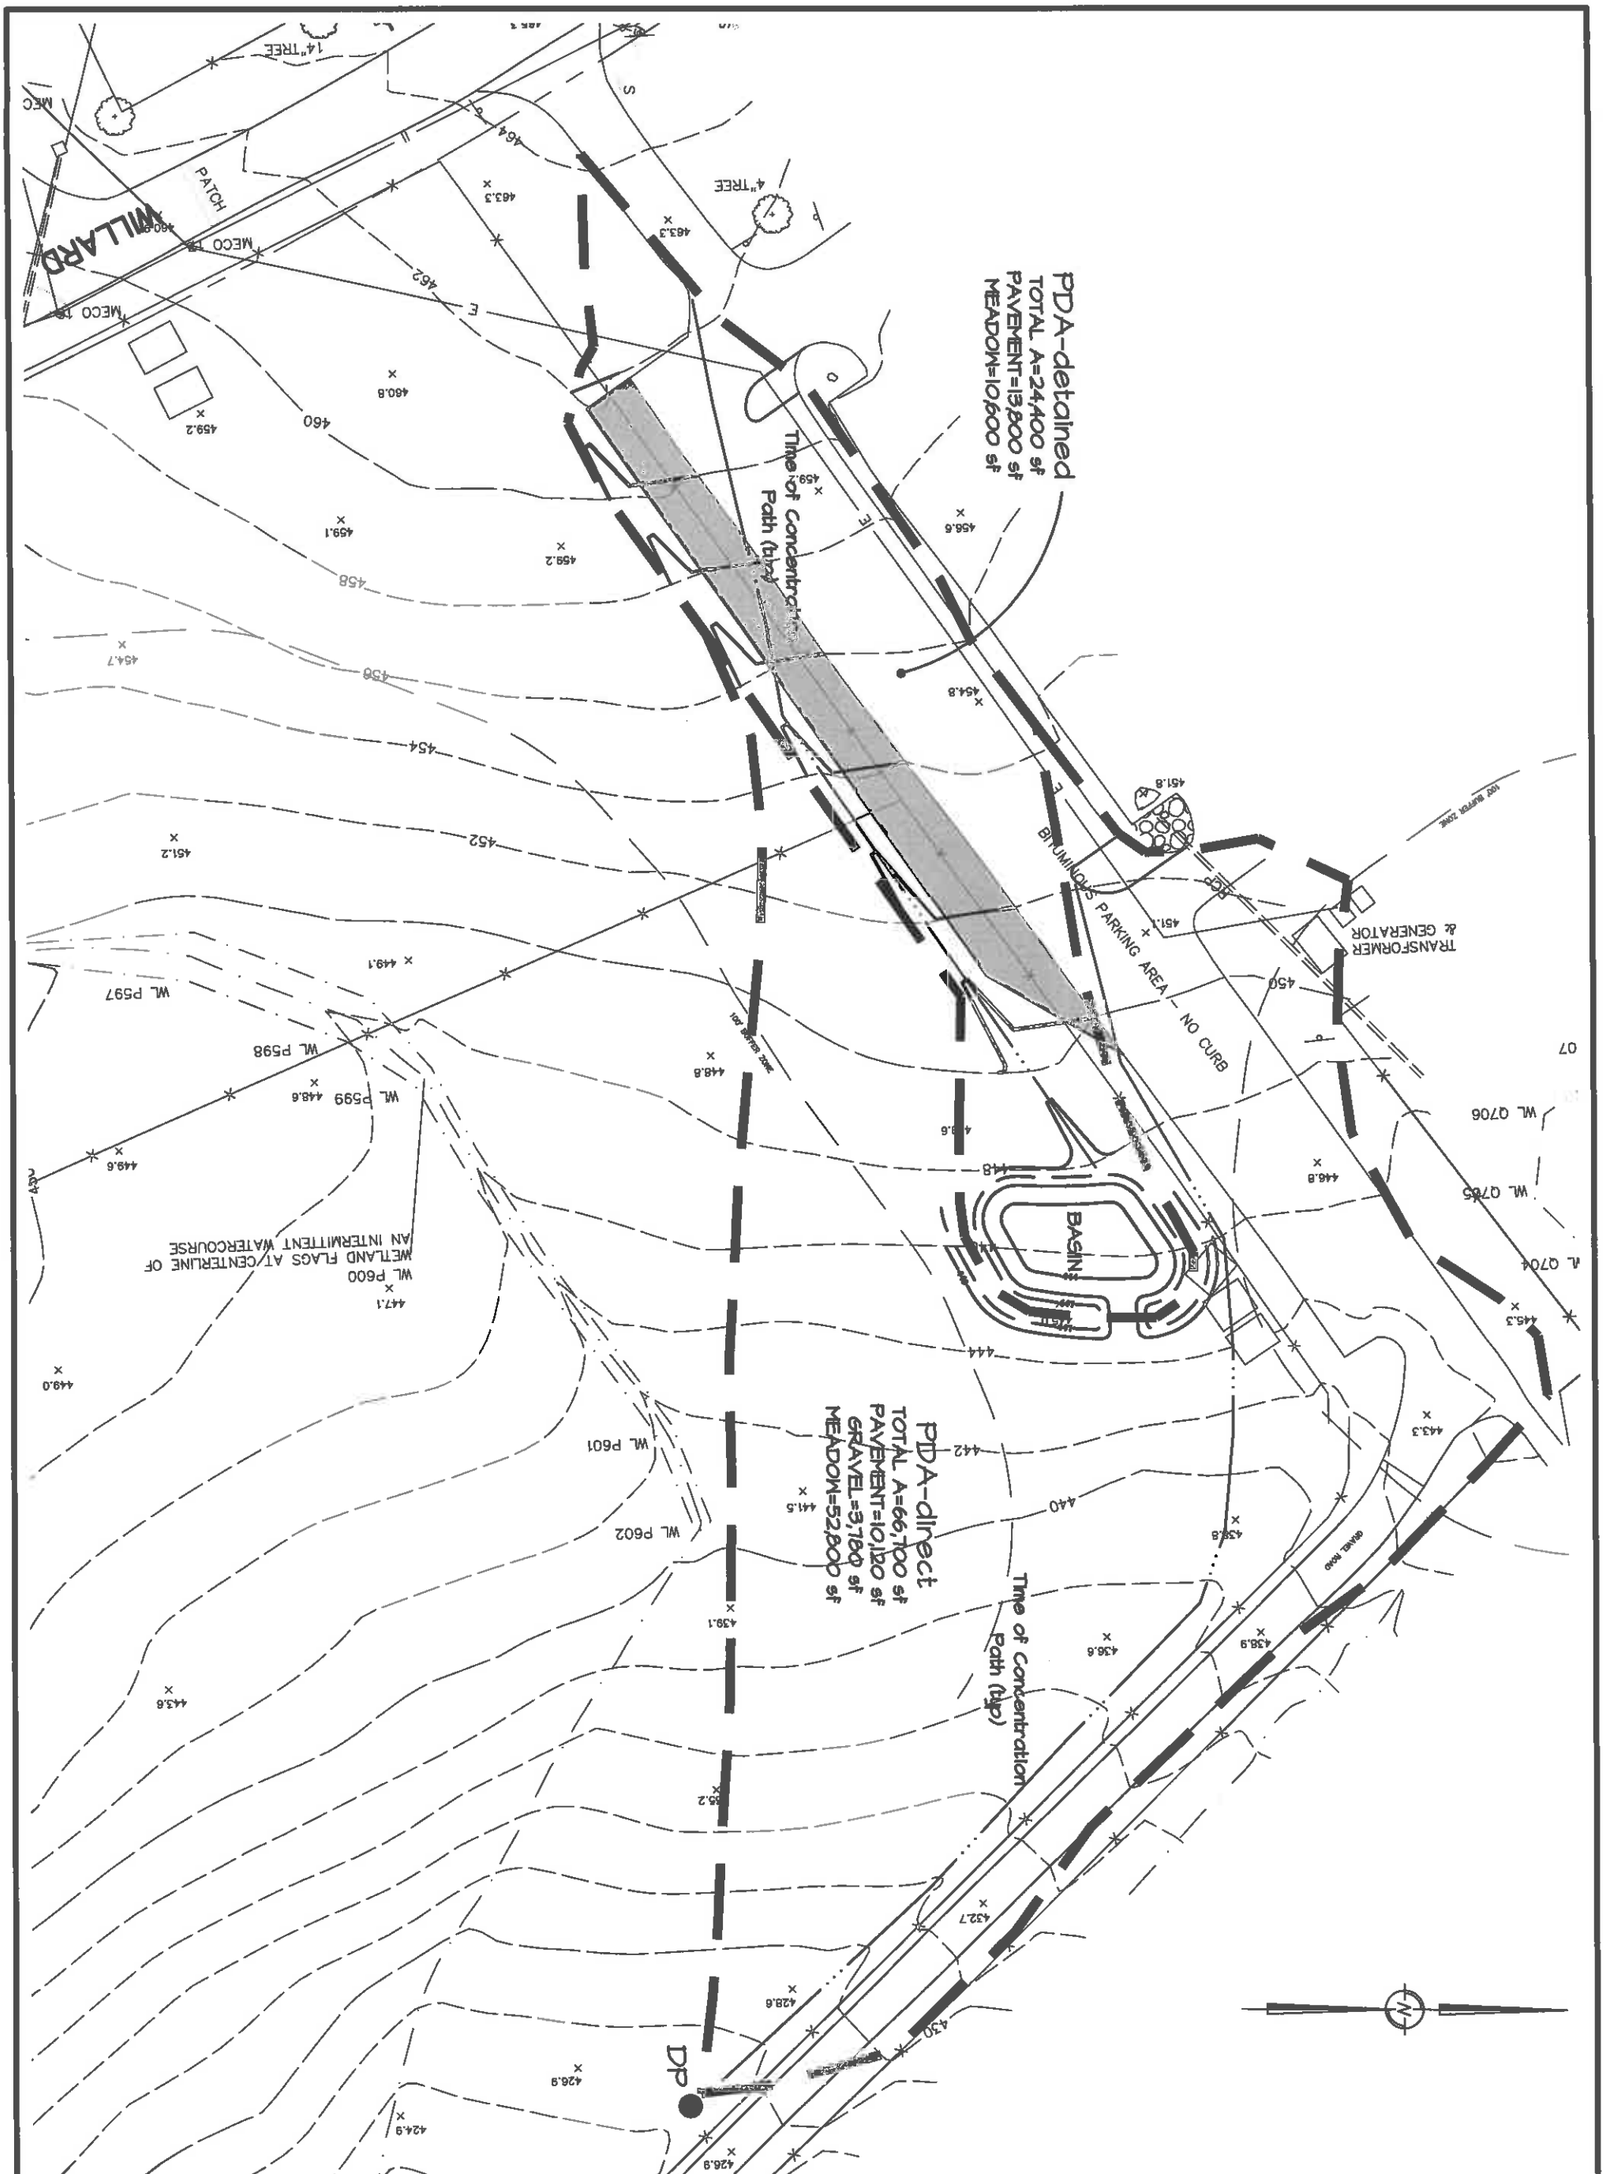

PREPARED BY:

WATERMAN DESIGN ASSOCIATES, INC.
31 East Main Street
Westborough, MA 01581
508.366.6552
(fax) 508.366.6506
watermandesign.com wda@wdassoc.com

TITLE: PROPOSED HYDROLOGIC AREA PLAN
Remote Parking for Small Animal Addition
North Grafton, MA

PREPARED FOR: THE CUMMINGS SCHOOL OF VETERINARY MEDICINE AT TUFTS UNIVERSITY
200 Westborough Drive
North Grafton, MA

DATE:	01/15/15	FILE NO.:	0016210	SCALE:	1" = 50'
JOB NO.:	0016.15	DWG NO.:	0016212A	DRAWN BY:	pt