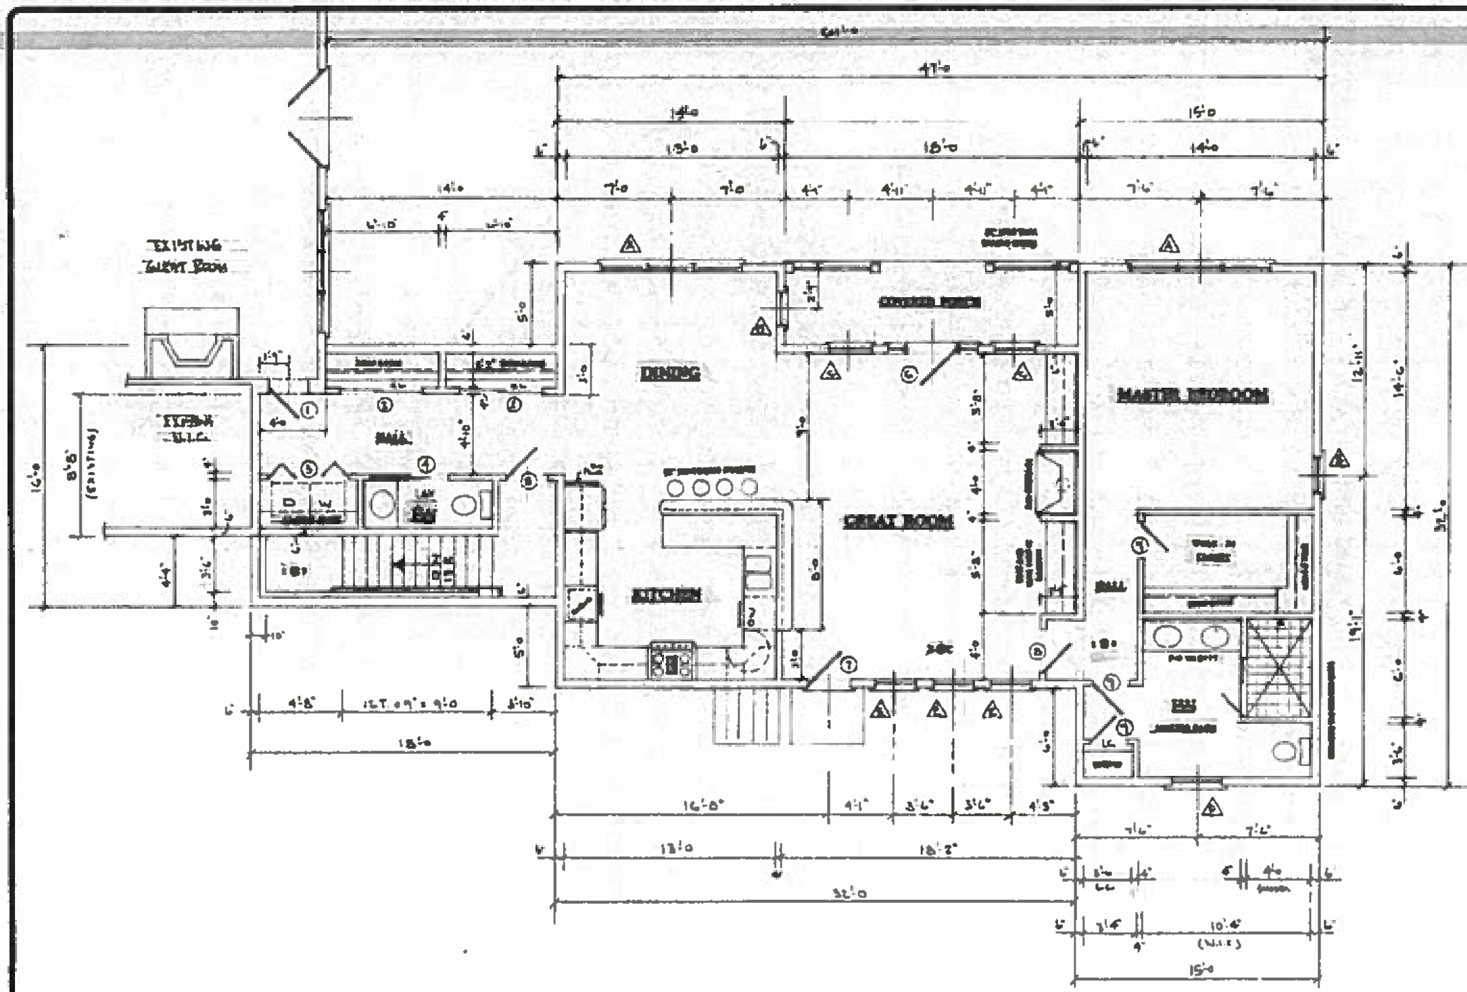

FIRST FLOOR PLAN

1/4"=1'-0"

LEGEND

DOOR TYPES

DOOR SCHEDULE

NO.	SIZE	QTY.	SWING	TYPE	REMARKS
1	2'-6"x6'-8"		RH	D	[illegible]
2	5'-0"x6'-8"	2	~	G	—
3	5'-0"x6'-8"	1	~	F	4 PANEL
4	2'-4"x6'-8"	1	~	H	[illegible]
5	2'-6"x6'-8"	1	LH	B	[illegible]
6	[illegible]	1	LH	H	[illegible]
7	2'-0"x6'-8"	1	LH	H	[illegible]
8	2'-8"x6'-8"	1	RH	B	[illegible]
9	[illegible]	3	[illegible]	B	[illegible]

WINDOW SCHEDULE

WIN. NO.	UNIT SIZE	QTY.	R.O.	TYPE	REMARKS	DETAIL NO.
A	[illegible]	2	[illegible]	[illegible]	[illegible]	TW2846-3
B	[illegible]	2	[illegible]	[illegible]	[illegible]	TW2846
C	[illegible]	2	[illegible]	[illegible]	[illegible]	TW2446
D	[illegible]	1	[illegible]	[illegible]	[illegible]	TW3030
E	[illegible]	3	[illegible]	[illegible]	[illegible]	[illegible]

RECEIVED
MAY 11 2017
PLANNING BOARD
GRAFTON, MA

EXHIBIT 6

FILE

J.R. ASSOCIATES
DESIGN SERVICES

FIRST FLOOR PLAN
DOOR SCHEDULE
WINDOW SCHEDULE

THERESA DAUPHINAIS
4 OLD UPTON ROAD
GRAFTON, MA.

DRAWN: J. RIEL
SCALE: 1/4"=1'-0"