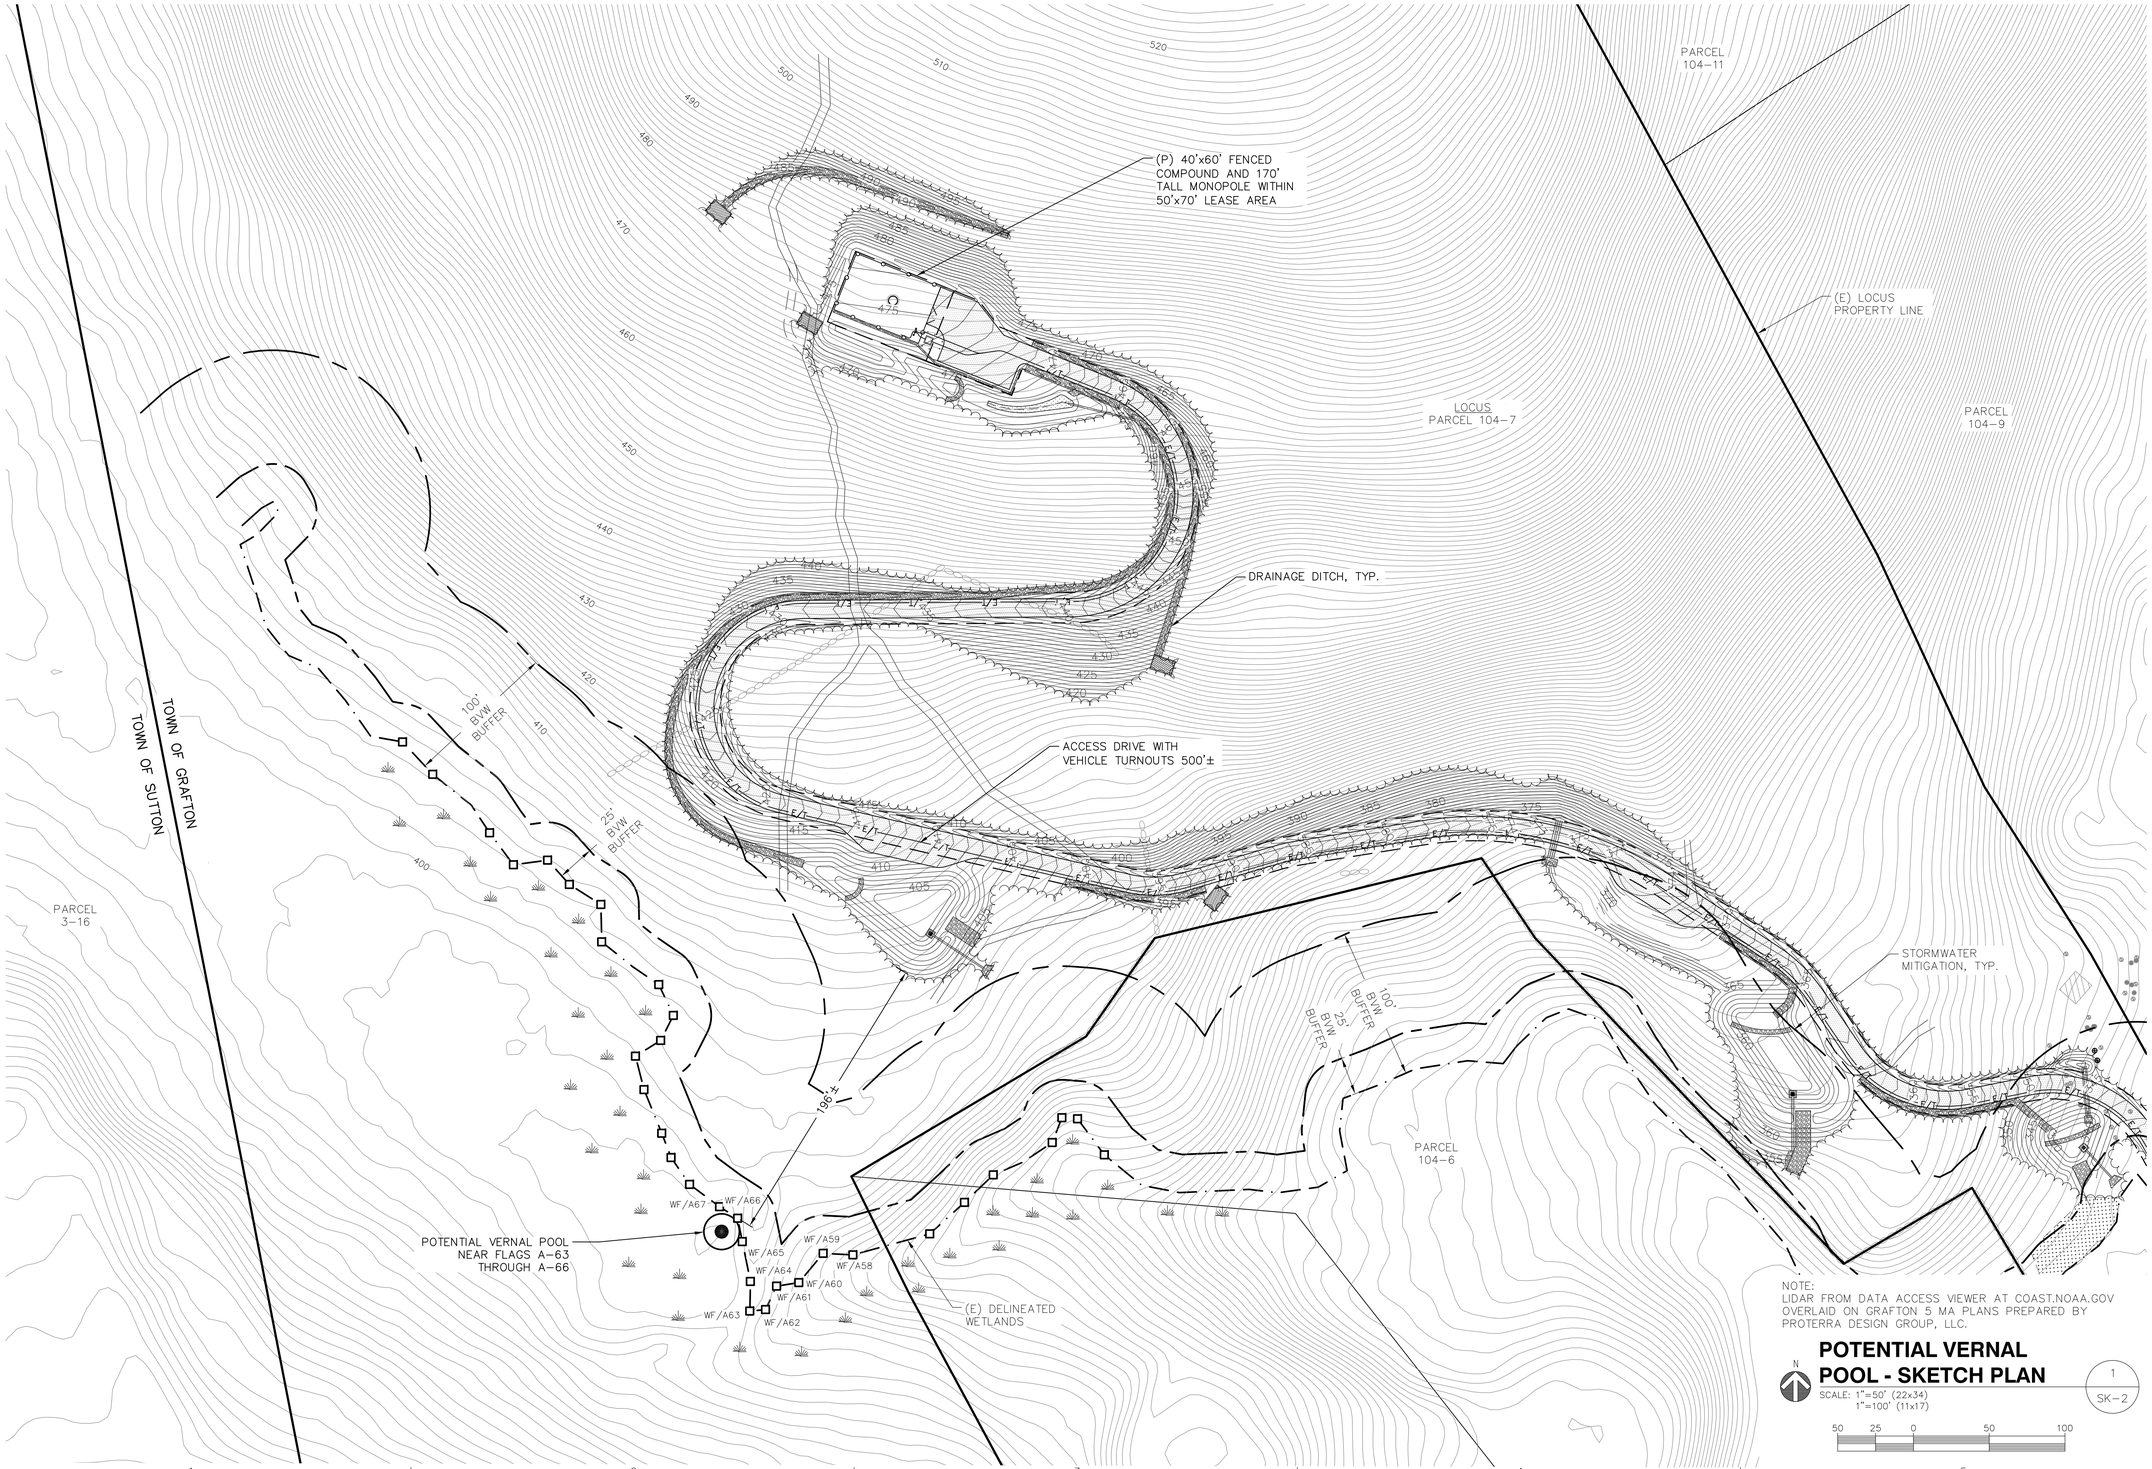

NOTE:
LIDAR FROM DATA ACCESS VIEWER AT COAST.NOAA.GOV OVERLAID ON GRAFTON 5 MA PLANS PREPARED BY PROTERRA DESIGN GROUP, LLC.

POTENTIAL VERNAL POOL - SKETCH PLAN

SCALE: 1"=50' (22x34)
1"=100' (11x17)

ProTerra DESIGN GROUP, LLC
4 Bay Road
Building A; Suite 200
Hadley, MA 01035
(413) 320-4918

CLIENT:

NO.	DATE	REVISIONS

TITLE:
SITE NAME: GRAFTON 5 MA
ADDRESS: 58 FOLLETTE STREET
MAP/LOT: 104.0/0000/0007.0
GRAFTON, MA 01519

APPLICANT:
CELLCO PARTNERSHIP
d/b/a VERIZON WIRELESS
900 CHELMSFORD STREET
TOWER 2, FLOOR 5
LOWELL, MA 01851

STAMP:

DATE:	01/20/23
DRAWN:	STZ
CHECK:	JMM/TEJ
SCALE:	SEE PLAN
JOB NO.:	17-005

SHEET TITLE:
PVP SKETCH PLAN

SK-2