RECEIVED TOWN CLERK
GRAFTON, MA
2020 NOV 12 AM 11:31

RECEIVED
NOV 12 2020
Zoning Board of Appeals

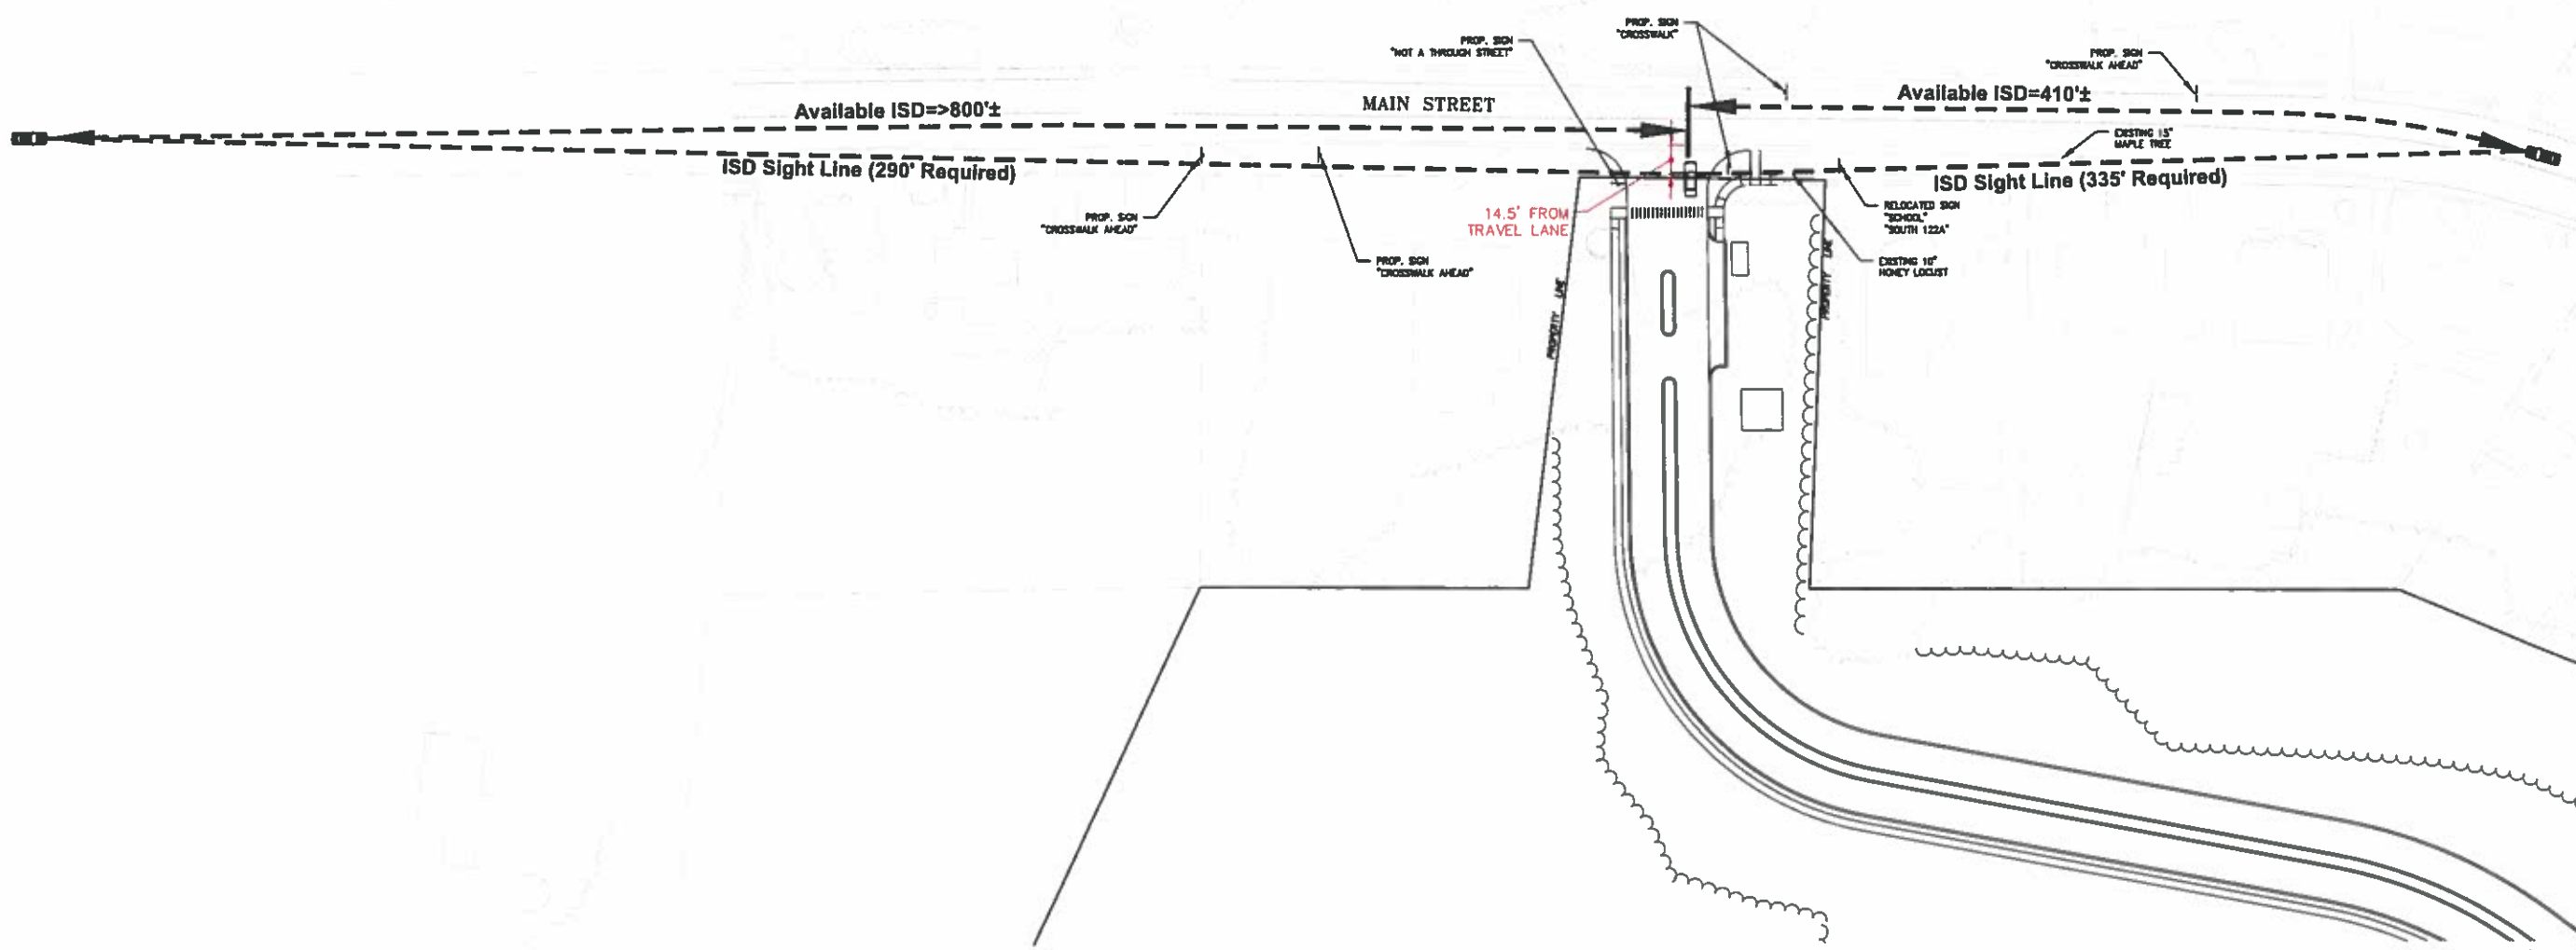

Site Plan Source: Turning Point Engineering

MDM TRANSPORTATION CONSULTANTS, INC.
Planners & Engineers
28 Lord Road, Suite 280
Marlborough, MA 01752

Scale: As Noted
DWG No. 527 Sight Distance.dwg

Date: October 2020
Project No. 527

Fisherville Terrace
Grafton, Massachusetts

SCALE
0 20 40 80 120 FEET

Exhibit 1
Intersection Sight Distance Analysis