RECEIVED
NOV 09 2020
Zoning Board of Appeals

RECEIVED TOWN CLERK
2020 NOV -9 PM 12:50

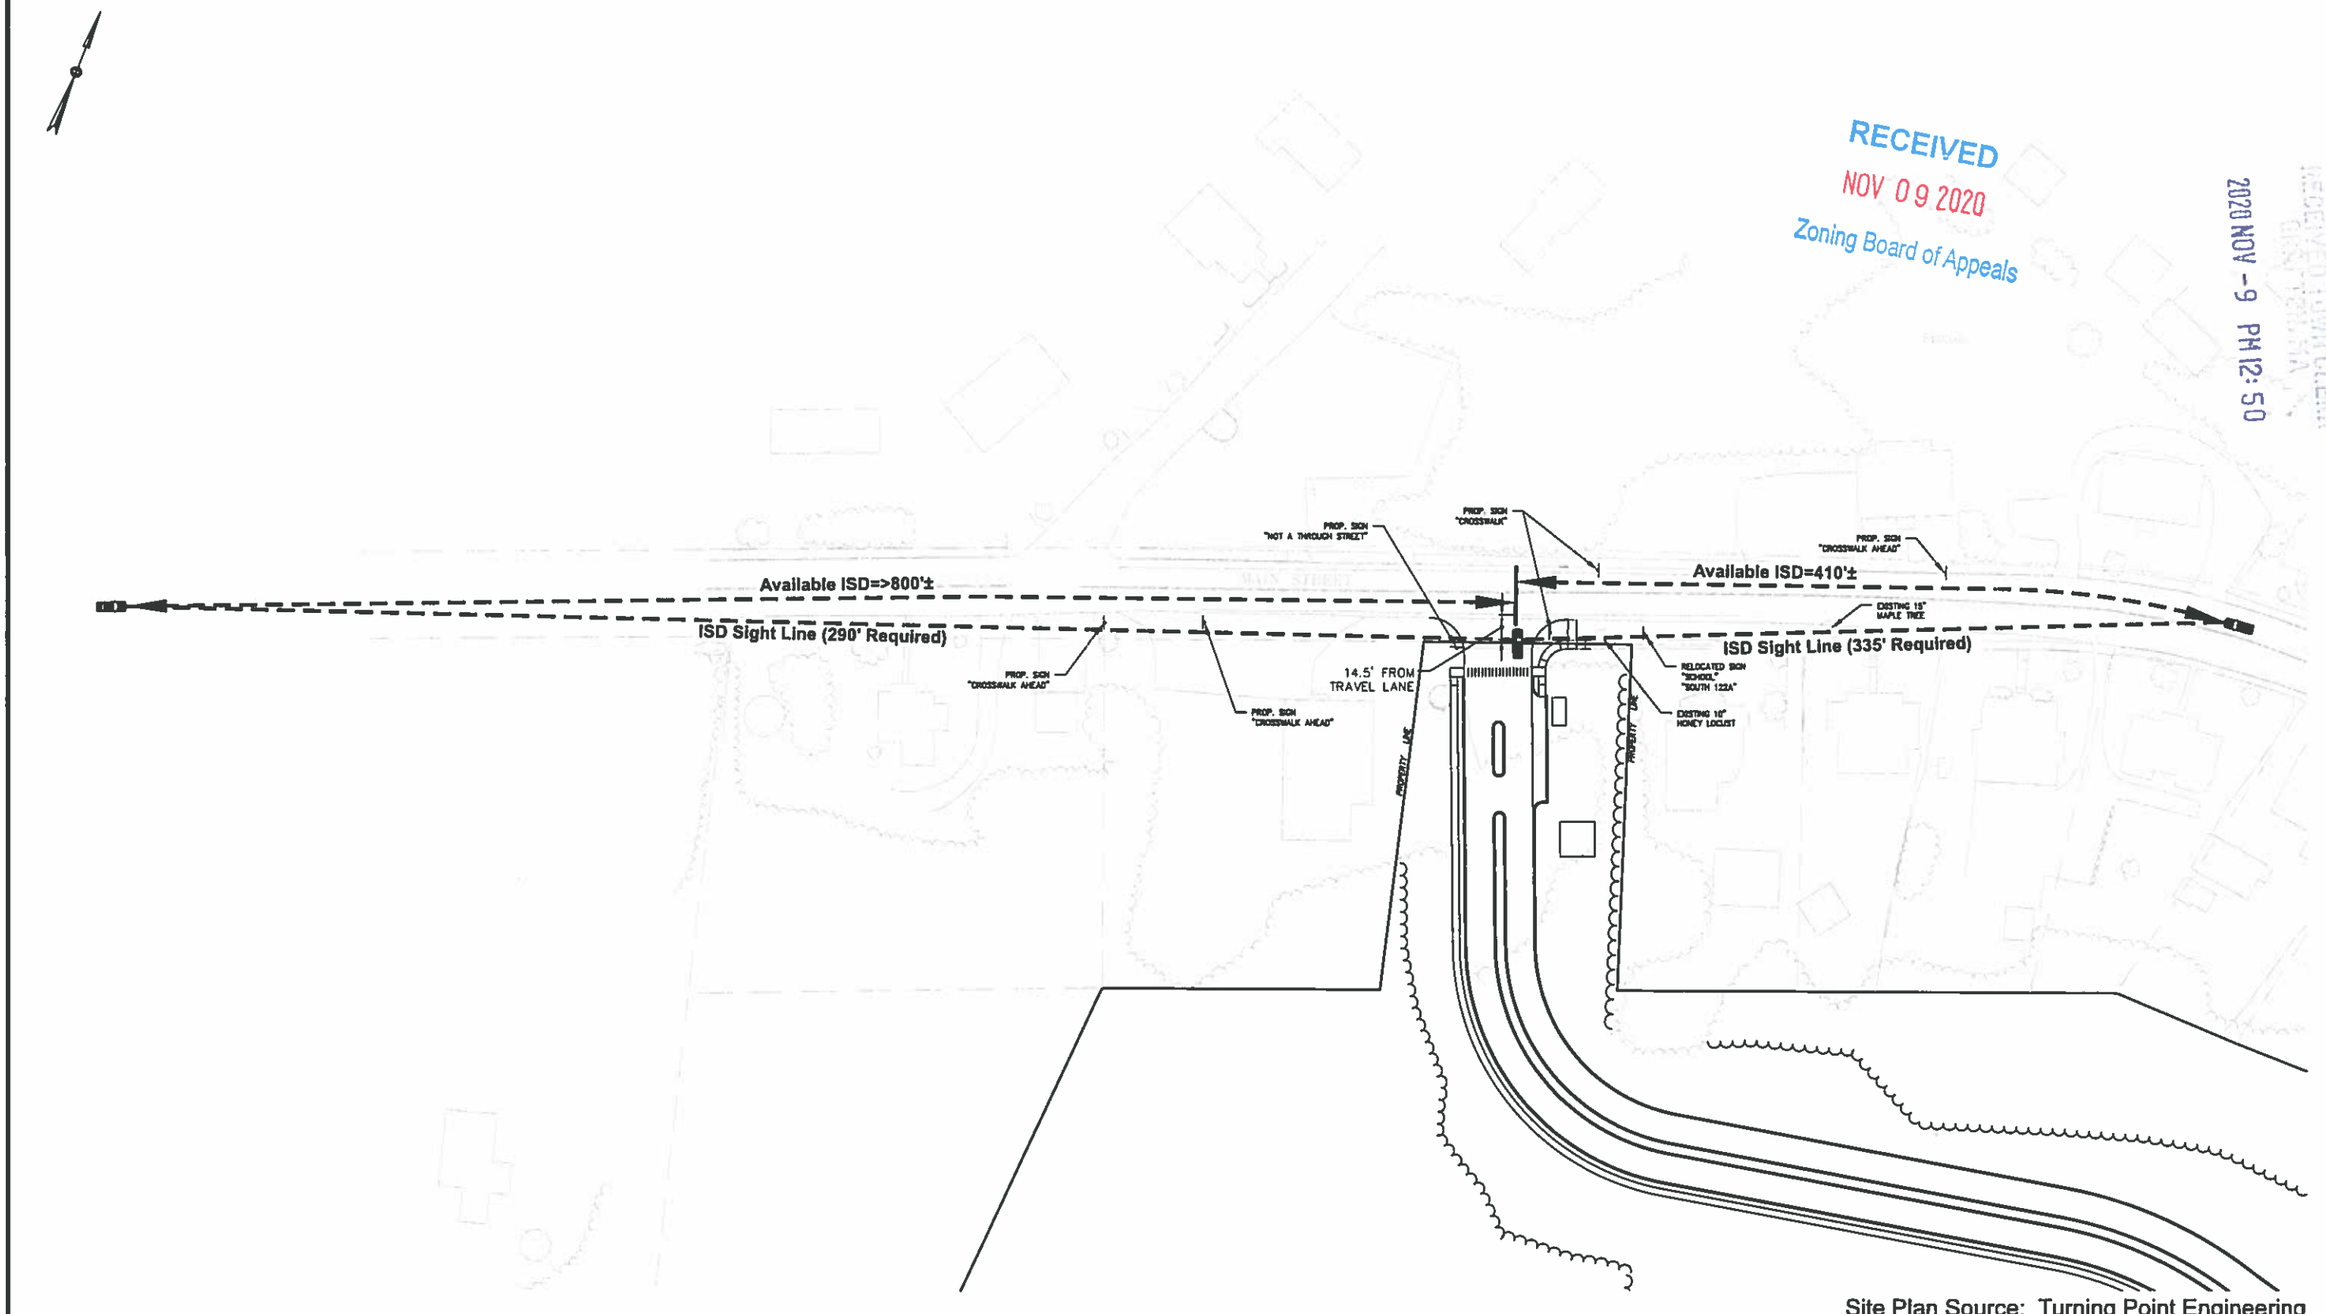

MDM TRANSPORTATION CONSULTANTS, INC.
Planners & Engineers
28 Lord Road, Suite 280
Marlborough, MA 01752

Scale: As Noted
DWG No. 527 Sight Distance.dwg

Date: October 2020
Project No. 527

Fisherville Terrace
Grafton, Massachusetts

SCALE
0 20 40 80 120 FEET

Exhibit 1
Intersection Sight Distance Analysis