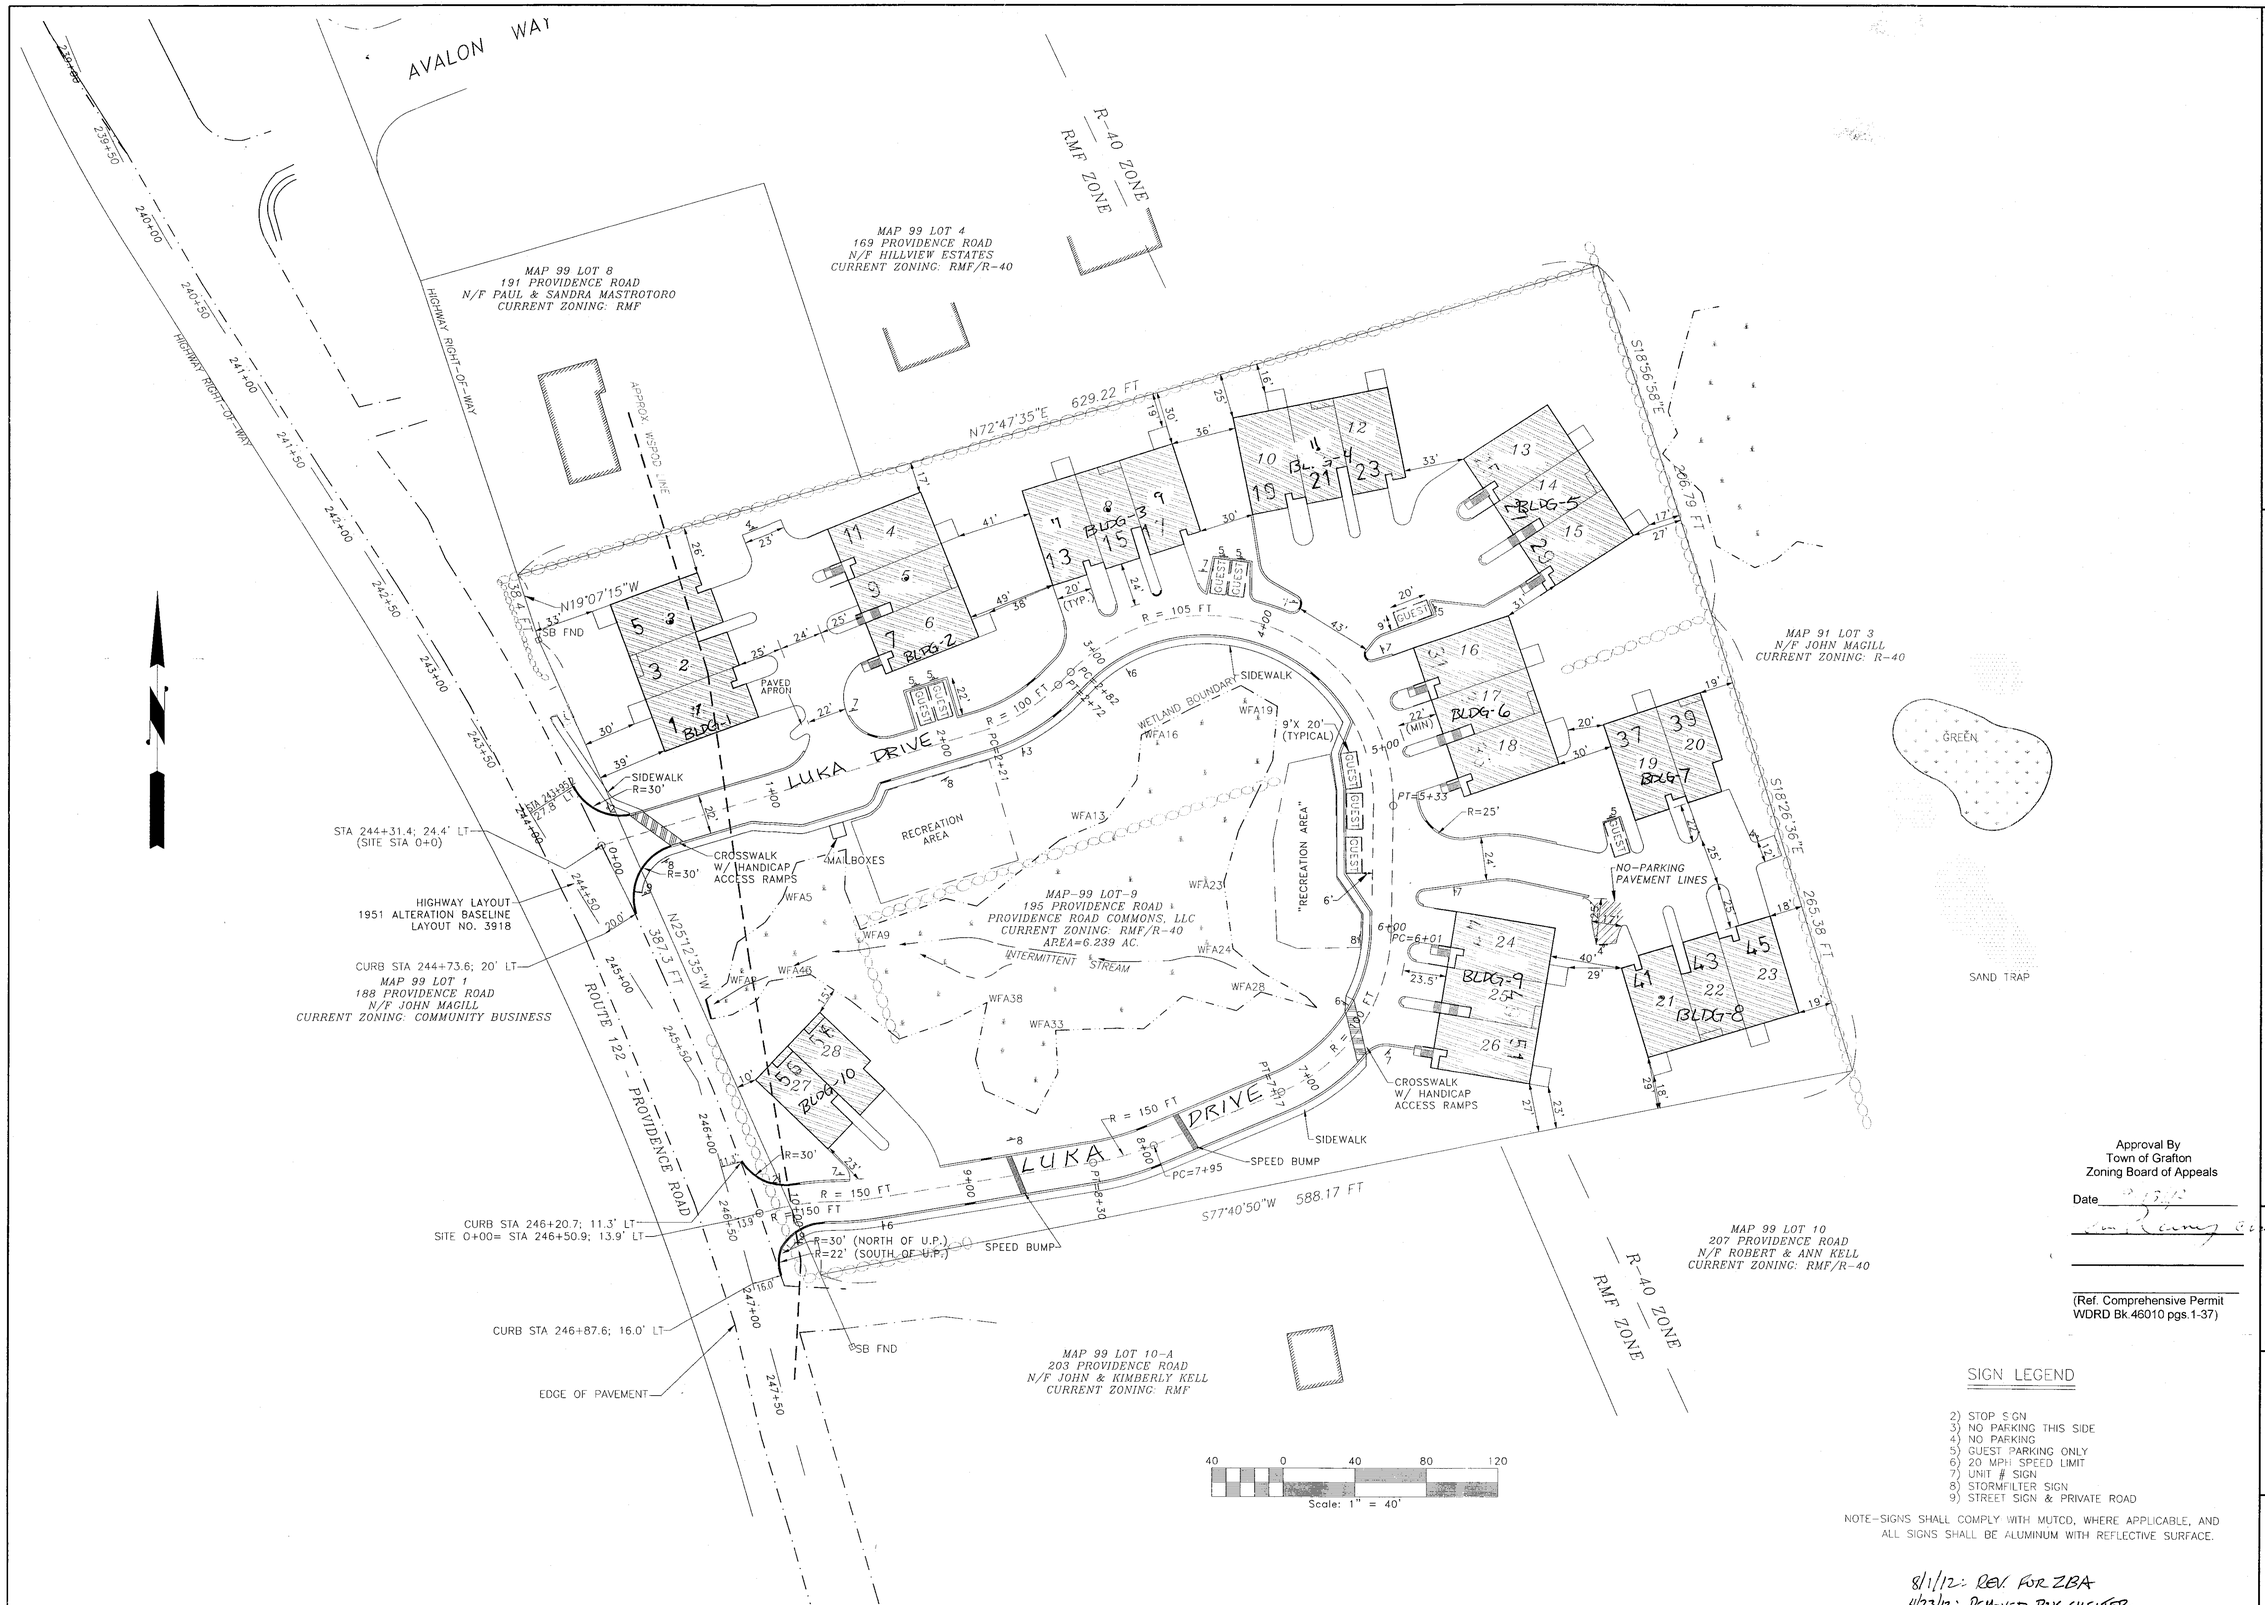

Approval By
Town of Grafton
Zoning Board of Appeals

Date_____

(Ref. Comprehensive Permit
WDRD Bk.46010 pgs.1-37)

SIGN LEGEND

2) STOP SIGN
3) NO PARKING THIS SIDE
4) NO PARKING
5) GUEST PARKING ONLY
6) 20 MPH SPEED LIMIT
7) UNIT # SIGN
8) STORMFILTER SIGN
9) STREET SIGN & PRIVATE ROAD

NOTE–SIGNS SHALL COMPLY WITH MUTCD, WHERE APPLICABLE, AND ALL SIGNS SHALL BE ALUMINUM WITH REFLECTIVE SURFACE.

8/1/12: REV. FOR ZBA
4/23/12: REMOVED BUS SHELTER

GRAZ Engineering, LLC
323 WEST LAKE ROAD, FITZWILLIAM, NH 03447
TEL.: (603) 585-6959 FAX: (603) 585-6960

PROVIDENCE ROAD COMMONS; 195 PROVIDENCE ROAD
40B SITE PLAN– BUILDING & SITE LAYOUT

PREPARED FOR: PROVIDENCE ROAD COMMONS, LLC
43 CORTLAND WAY; GRAFTON, MASSACHUSETTS

Scale: AS NOTED
Drawn By: PFG
Date: OCTOBER 22, 2010
Revised: APRIL 5, 2011; JANUARY 10, 2011; MARCH 29, 2012; APRIL 23, 2012

COMMONWEALTH OF MASSACHUSETTS
PAUL F. GRASEWICZ
CIVIL
No. 33366
REGISTERED PROFESSIONAL ENGINEER

DRAWING SET
SHEET 2 OF 12