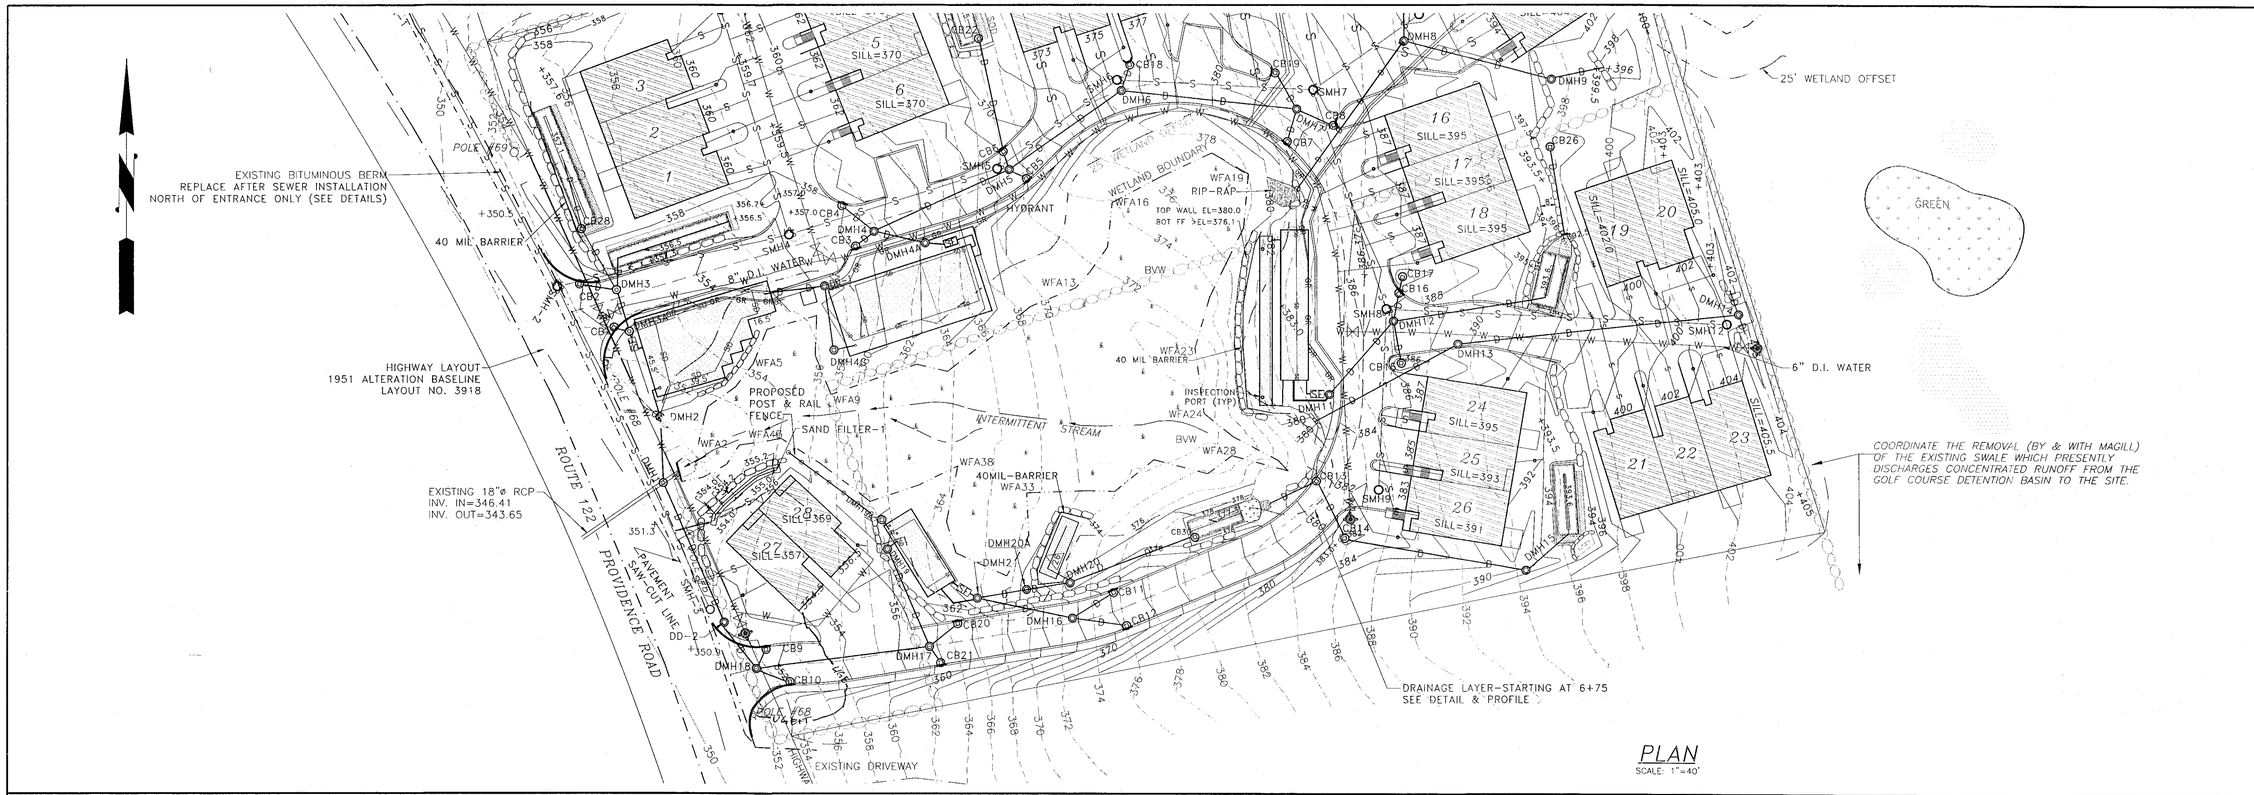

PLAN
SCALE: 1"=40'

PROPOSED ACCESS DRIVE PROFILE

SCALE: HORIZONTAL: 1"=40'
VERTICAL: 1"=8'

Approval By
Town of Grafton
Zoning Board of Appeals

Date _____

(Ref. Comprehensive Permit
WDRD Bk.46010 pgs.1-37)

REF. 8/1/12 for ZBA

GRAZ Engineering, LLC
323 WEST LAKE ROAD, FITZWILLIAM, NH 03447
TEL.: (603) 585-6959 FAX: (603) 585-6960

PROVIDENCE ROAD COMMONS; 195 PROVIDENCE ROAD
40B SITE PLAN-ROAD PLAN & PROFILE

PREPARED FOR: PROVIDENCE ROAD COMMONS, LLC
43 CORTLAND WAY; GRAFTON, MASSACHUSETTS

Scale: AS NOTED
Drawn By: PFG
Date: OCTOBER 22, 2010
Revised: JANUARY 5, 2011; JANUARY 10, 2012; MARCH 20, 2012

COMMONWEALTH OF MASSACHUSETTS
PAUL F. GRASEWICZ
No. 35306
REGISTERED PROFESSIONAL ENGINEER

DRAWING SET
SHEET 5 OF 12