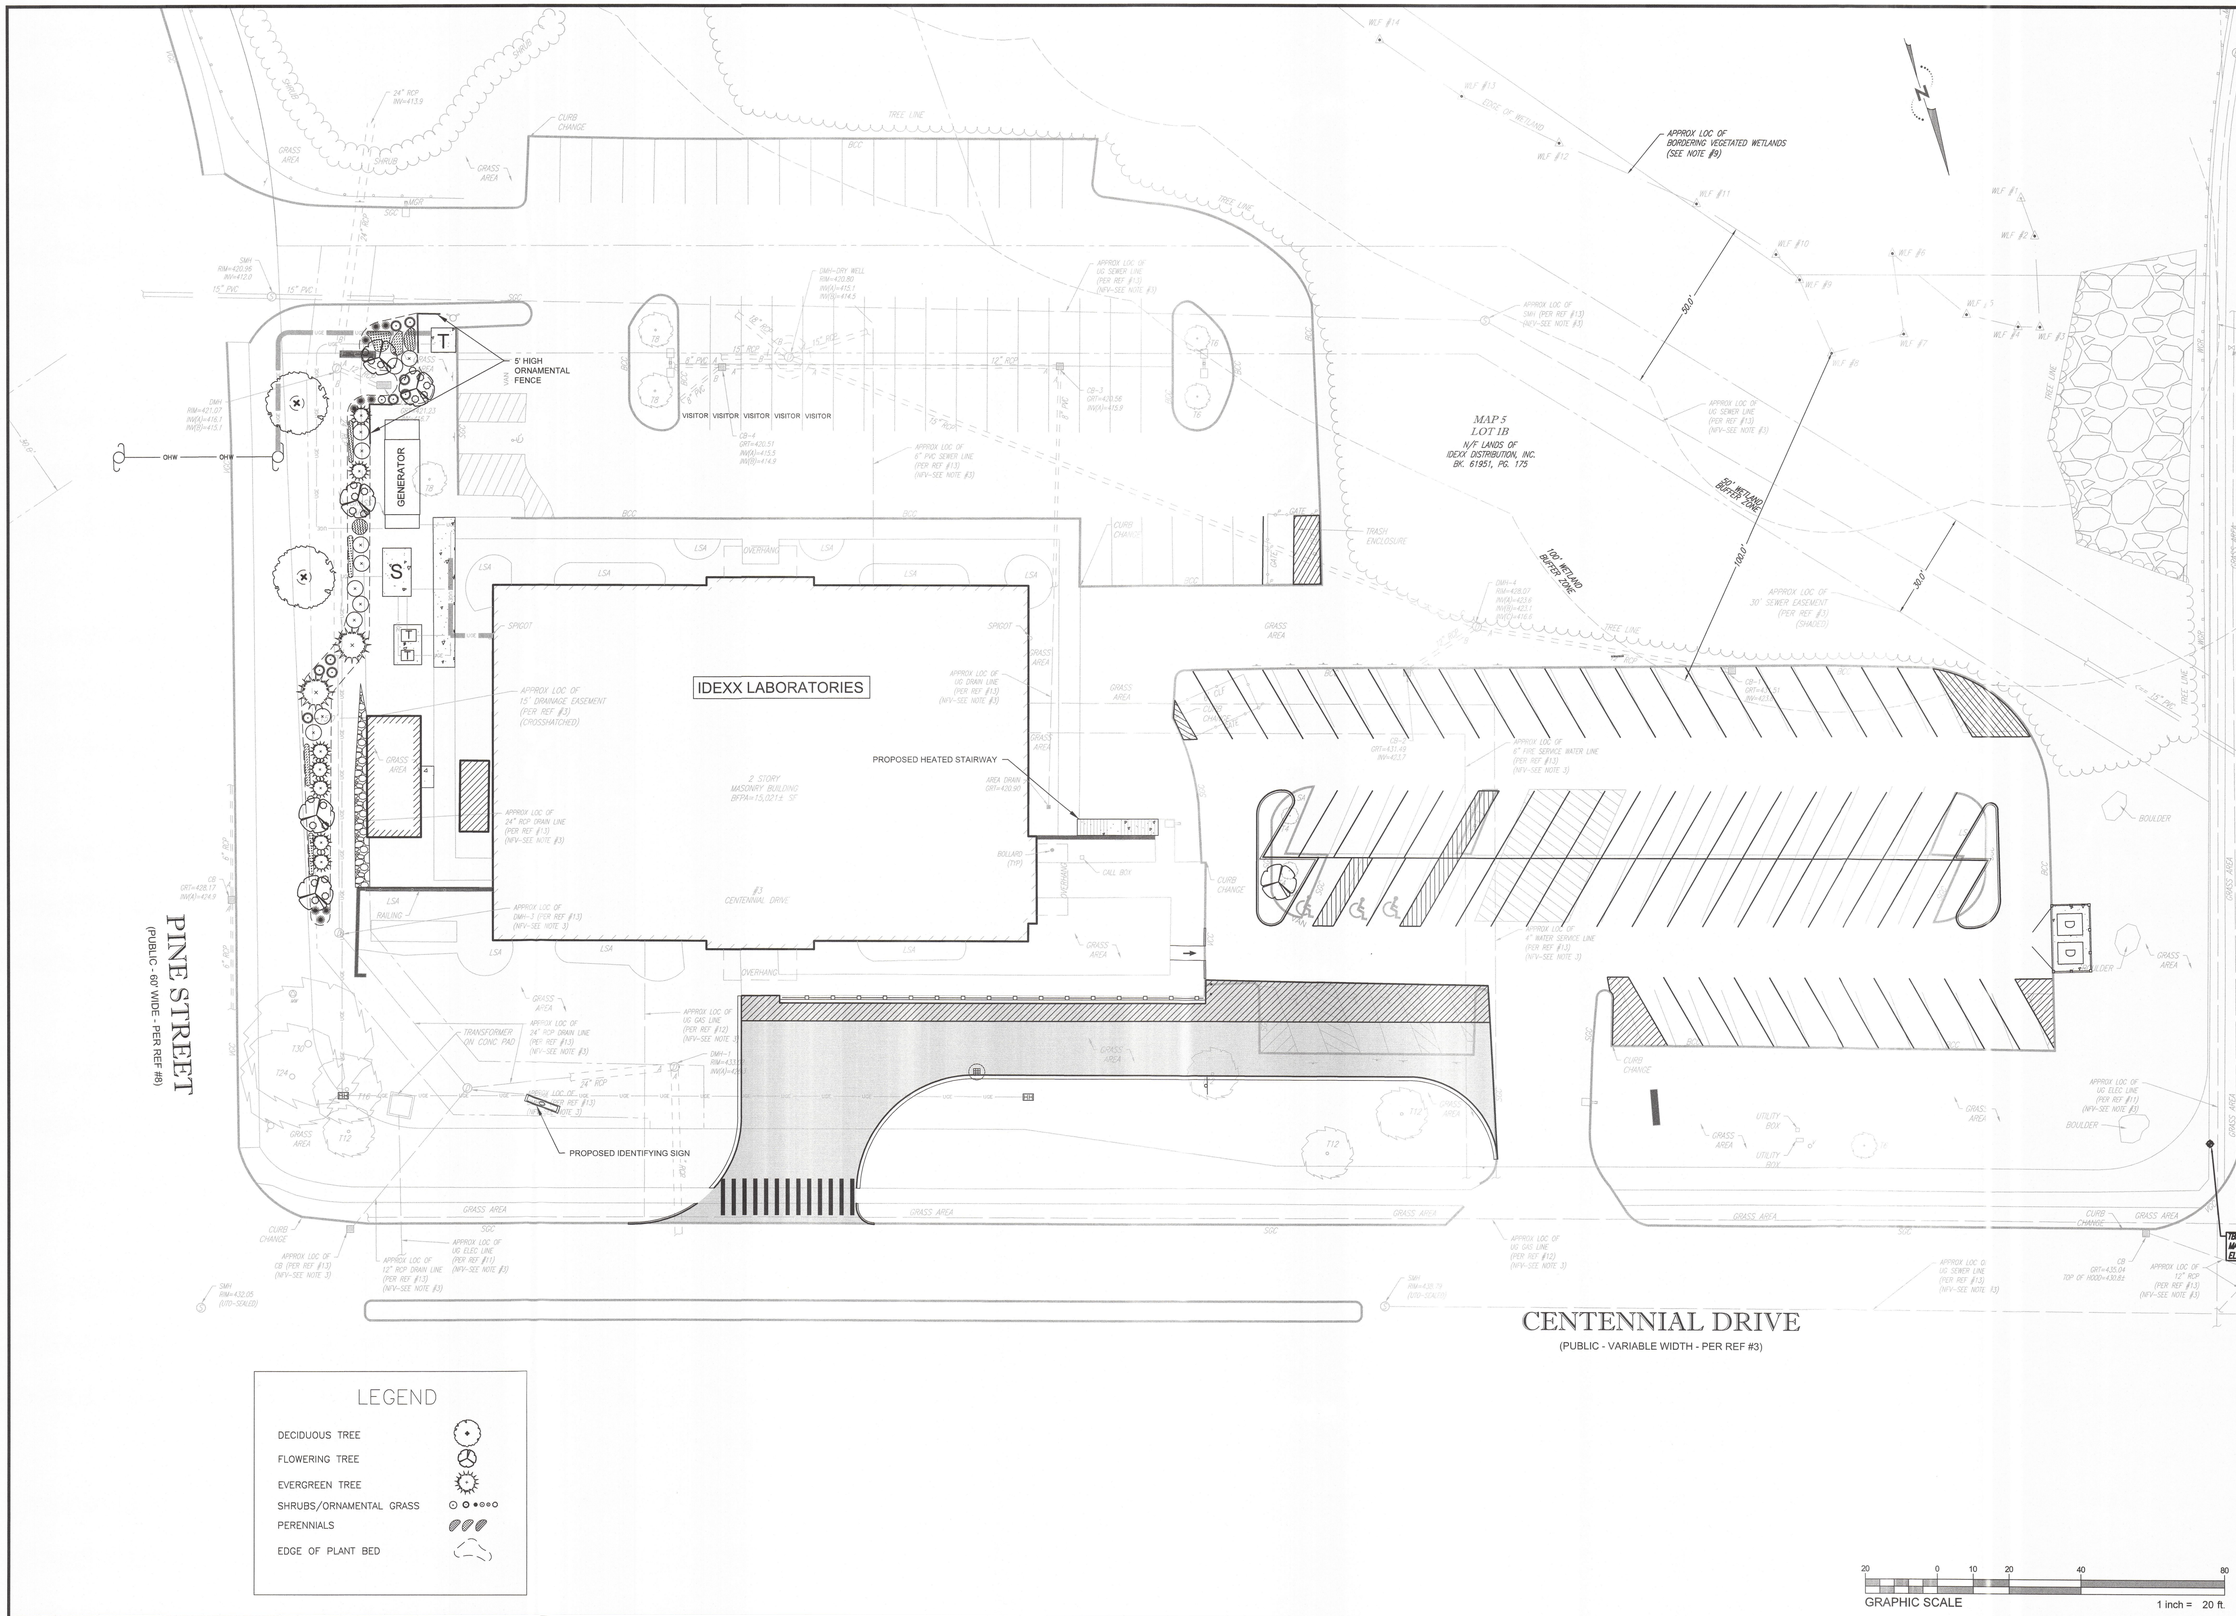


## LEGEND

- DECIDUOUS TREE
- FLOWERING TREE
- EVERGREEN TREE
- SHRUBS/ORNAMENTAL GRASS
- PERENNIALS
- EDGE OF PLANT BED


HIGHPOINT ENGINEERING, INC.
LAND PLANNING
PERMIT EXPEDITING
CIVIL/SITE ENGINEERING
CONSULTING
CANTON CORPORATE PLACE
145 DAN ROAD, SUITE 140
CANTON, MA 02021
www.HighpointEng.com


CLIENT:

IDEXX LABORATORIES
3 Centennial Drive
North Grafton, MA 01536
t 888.433.9987
www.Idexx.com

CONSULTANT:

SEAL

COMMONWEALTH OF MASSACHUSETTS
JOSEPH J. PICCIRILLI
CIVIL
No. 55050
REGISTERED PROFESSIONAL ENGINEER

JULY 29, 2021

# IDEXX LABORATORIES
## REMOTE UTILITY STORAGE BUILDING

3 CENTENNIAL DRIVE
NORTH GRAFTON, MA 01536

OWNER/APPLICANT: IDEXX LABORATORIES

| REV | DATE | DESCRIPTION |
|---|---|---|
| 1 | 7/29/2021 | ZBA VARIANCE APPLICATION |

ISSUE TYPE: PERMIT

ISSUE DATE: 07/14/2021

PROJECT NUMBER: 21017

DRAWN BY: CM

CHECKED BY: ND

Copyright (c) by Highpoint Engineering, Inc. All Rights Reserved.

SHEET TITLE:

LANDSCAPE PLAN

SHEET NUMBER: L100