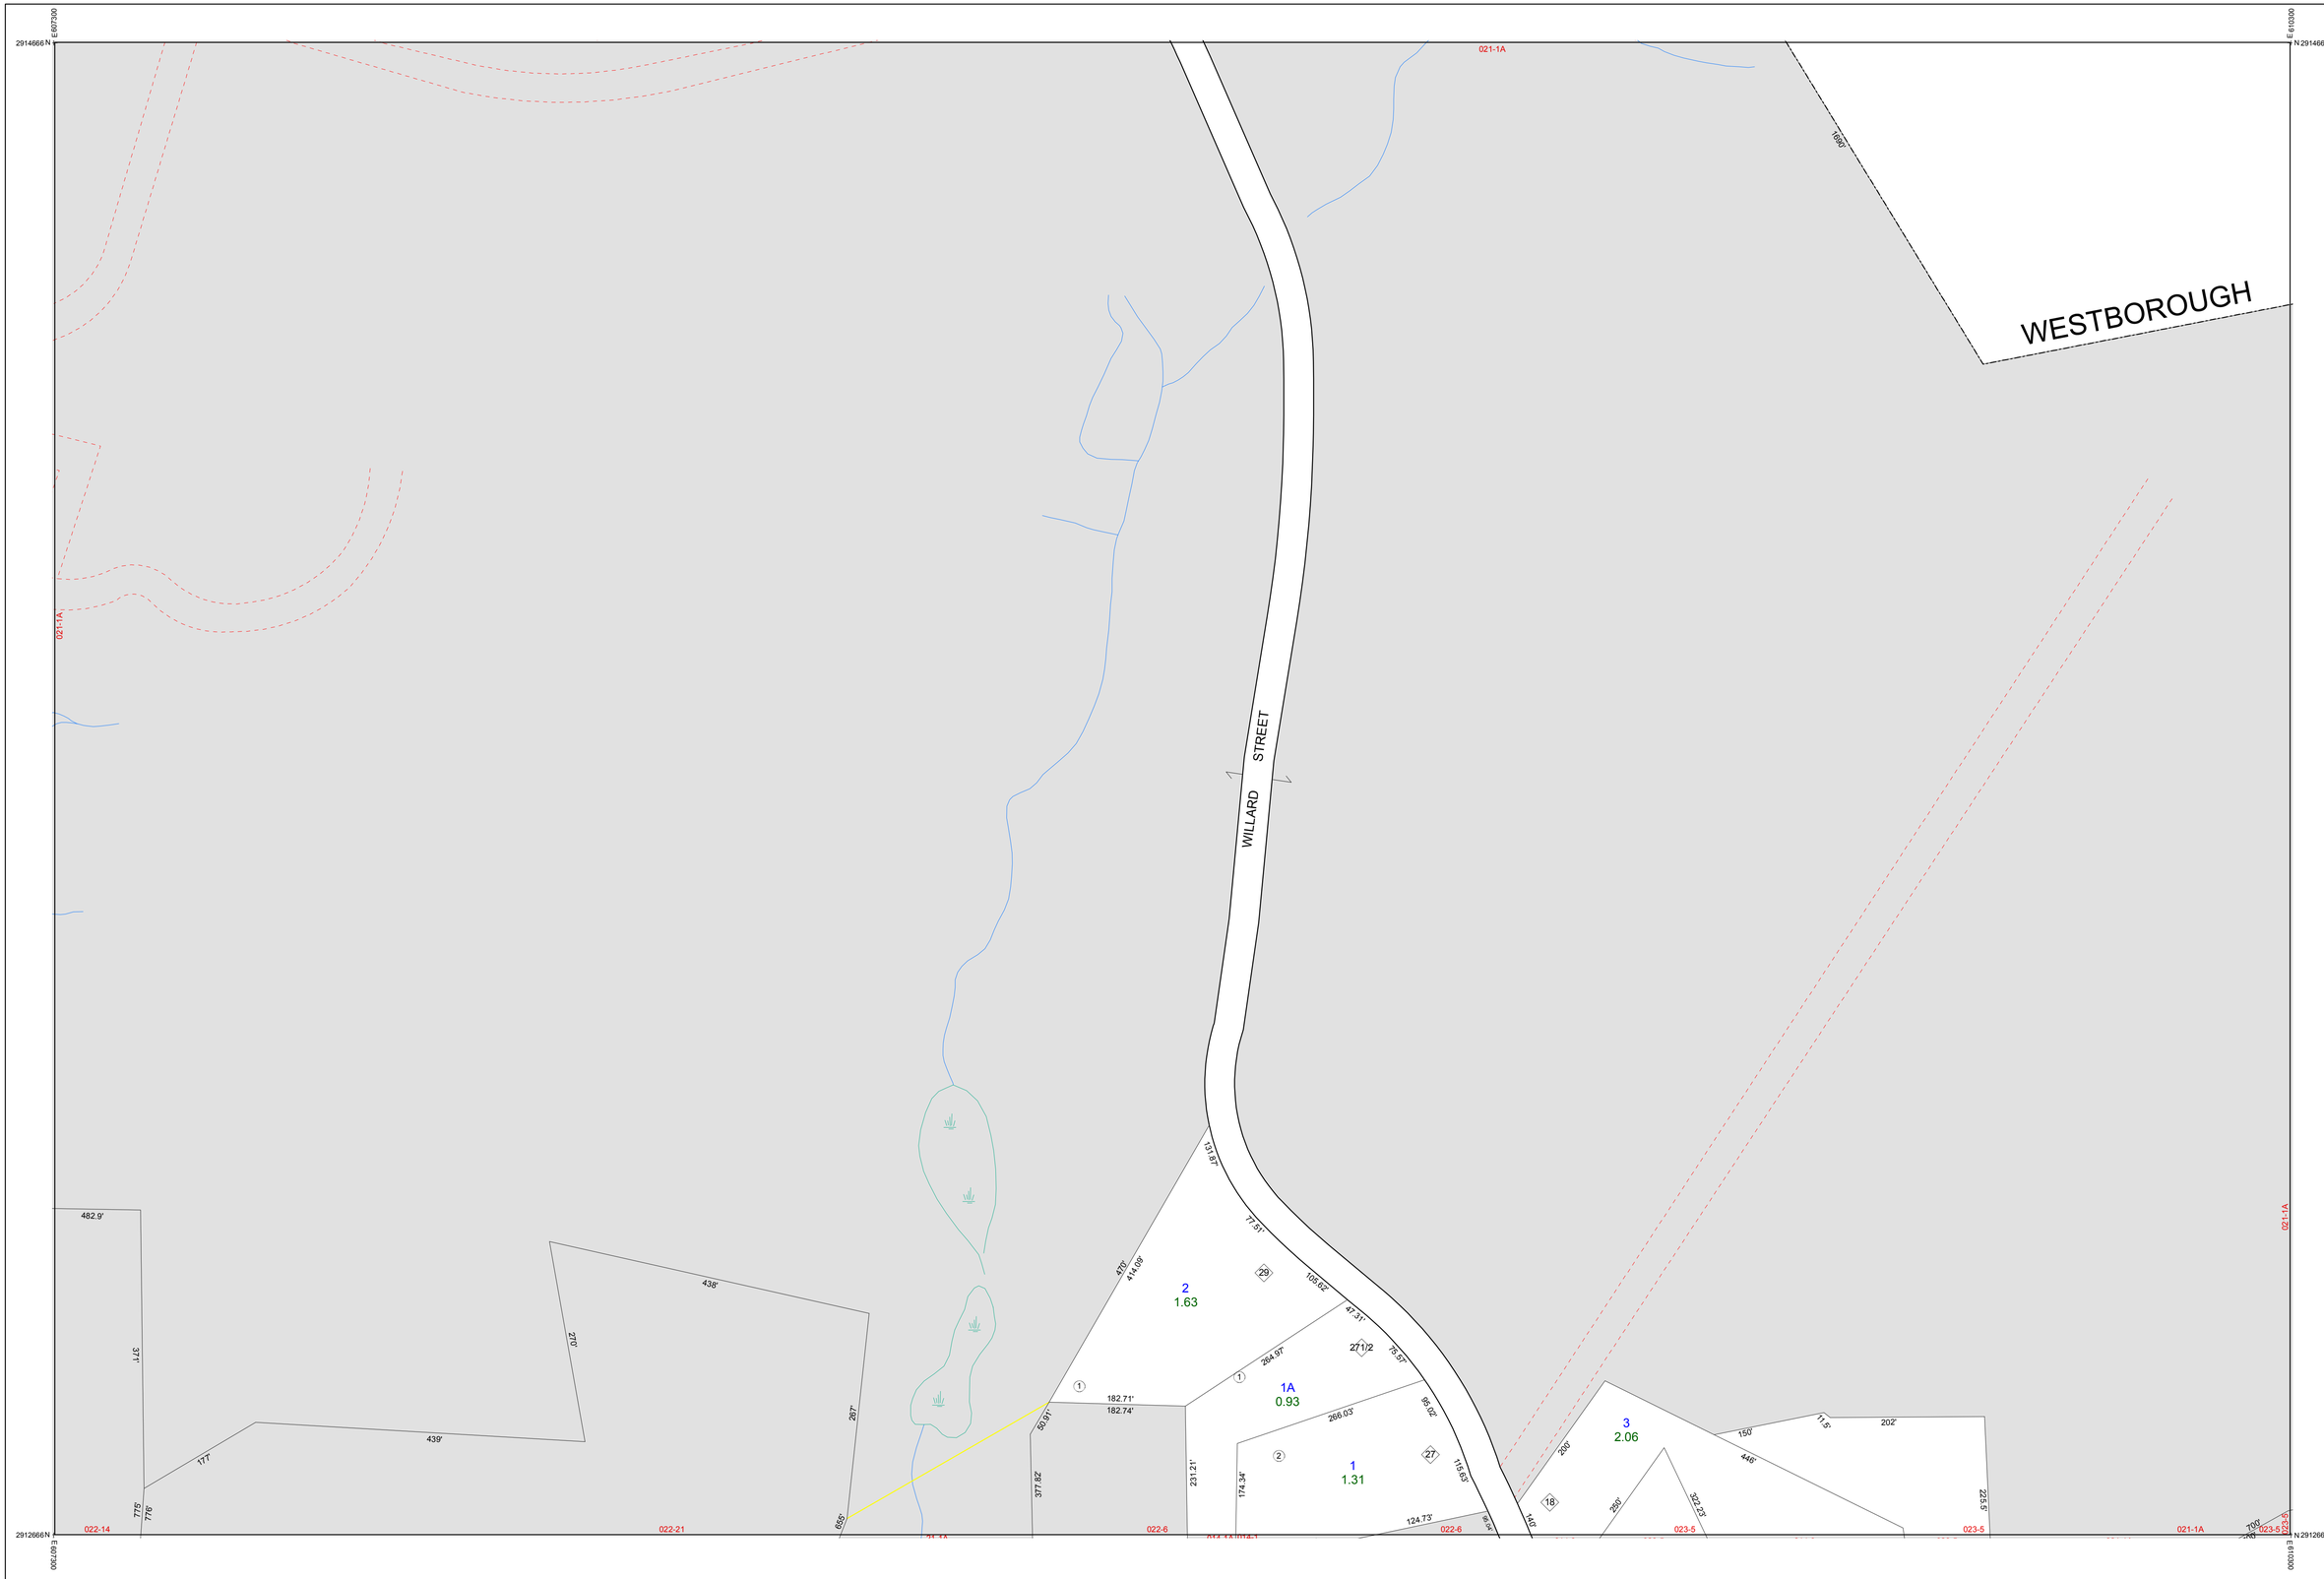

PROPERTY MAP

GRAFTON

MASSACHUSETTS

This map is for assessment purposes. It is not valid for legal description or conveyance.

The horizontal datum is the Massachusetts State Plane coordinate system, NAD 83 feet.

Original property maps were prepared by Col-East Inc., Boston & Pittsfield. Maps were revised and reprinted in July 2010 by Applied Geographics, Inc.

APPLIED GEOGRAPHICS, INC.
Geospatial Data With Quality Services

1 inch equals 100 feet

Feet
0 50 100

Meters
0 10 20 40 60

N
W E
S

5	6	7
13		15
21	22	23

Legend

- PARCEL BOUNDARY
- HISTORIC PARCEL BOUNDARY
- WATER
- WETLAND; GRASS
- RIGHT OF WAY / ACCESS
- 100' RECORD DIMENSION
- 100'S SCALED DIMENSION
- 78 LOT NUMBER
- 90169 LAND AREA SOURCE: CAMA DATABASE
- 45 BUILDING/STREET NO.
- COMMON OWNERSHIP
- A1 SUBDIVISION LOT NO.
- 016-34 ADJACENT SHEET MAP-LOT

MAP NO.

14