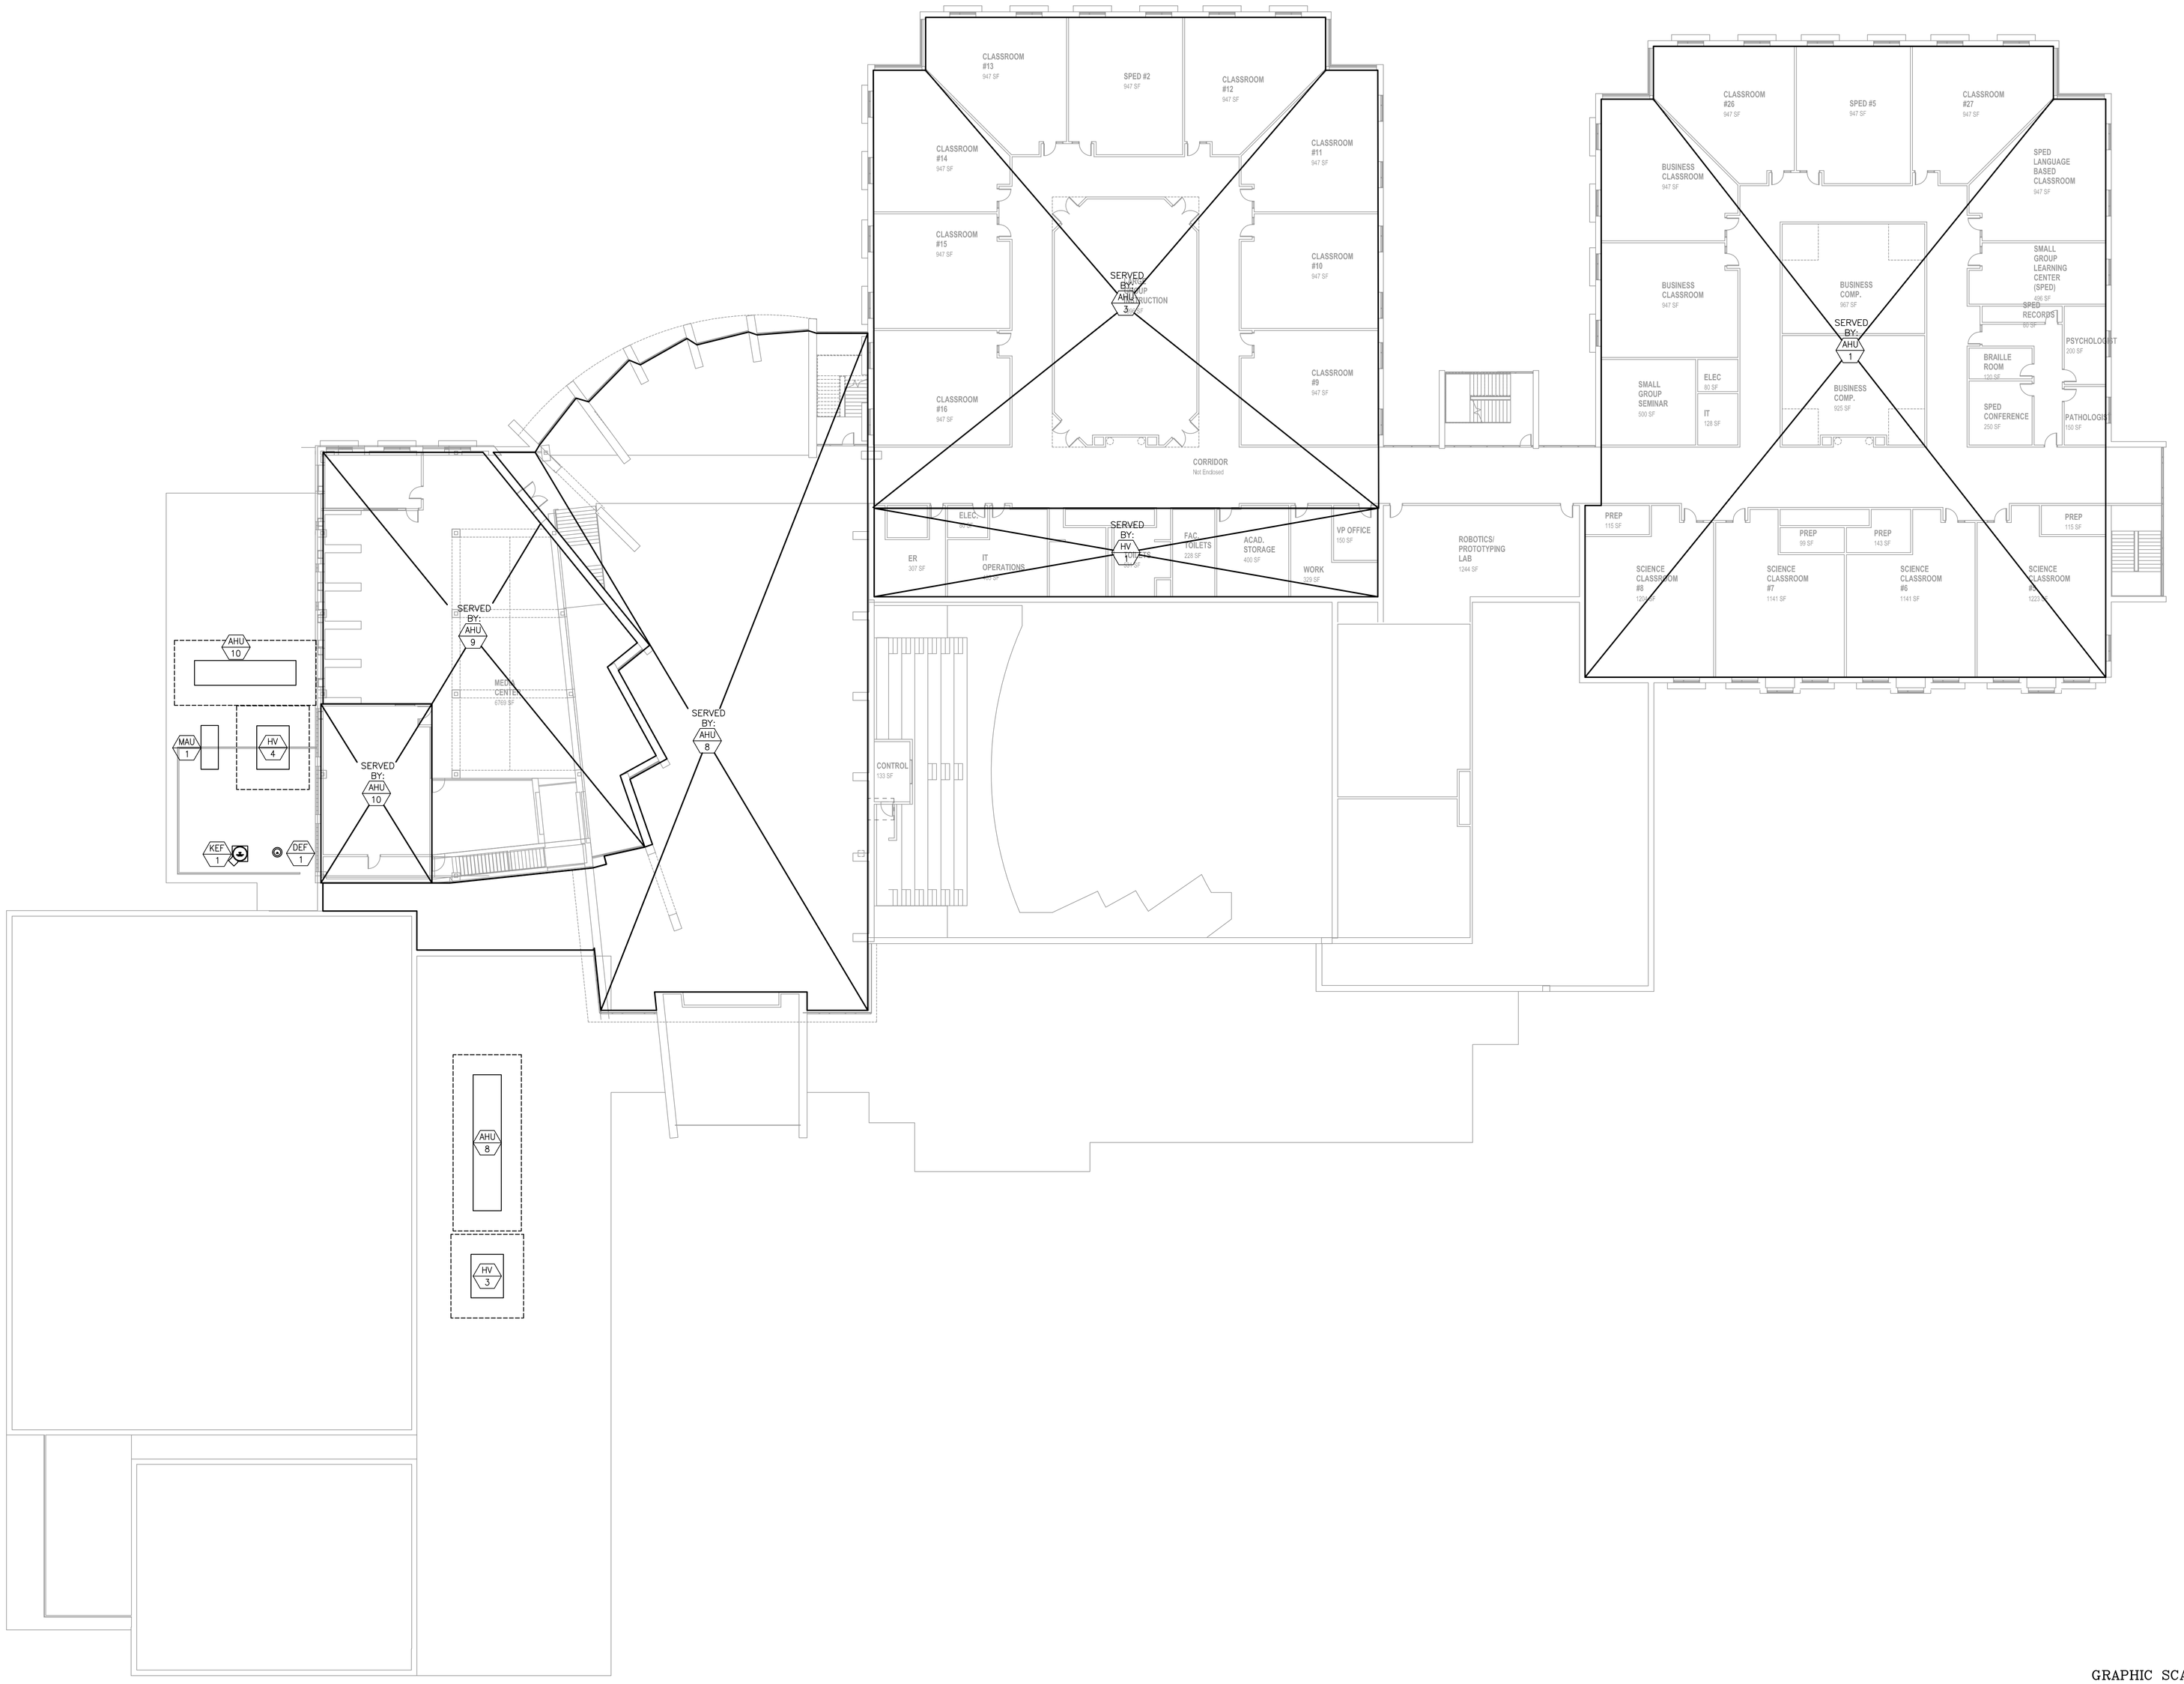

GRAPHIC SCALE

16 0 8 16 32 64

(IN FEET)

SMMA
SYMMES MAINI & MCKEE ASSOCIATES

1000 Massachusetts Avenue
Cambridge, Massachusetts 02138
617.547.5400 Fax 617.354.5758

OWNER REVIEW

NAME	DATE

NO.	DATE	DESCRIPTION
	12/17/09	SCHEMATIC DESIGN

ISSUE LOG

△ = CLOUDED CHANGE

NEW GRAFTON HIGH SCHOOL
28 PROVIDENCE ROAD
GRAFTON, MA 01536

SECOND FLOOR PLAN

SCALE	NOT TO SCALE
DRAWN BY	ST
CHECKED BY	
PROJ. ARCH. / ENGR.	AKO
PROJ. MGR.	DFBR
JOB NO.	09022

© SYMMES, MAINI & MCKEE ASSOCIATES, INC. 2008

M1.02