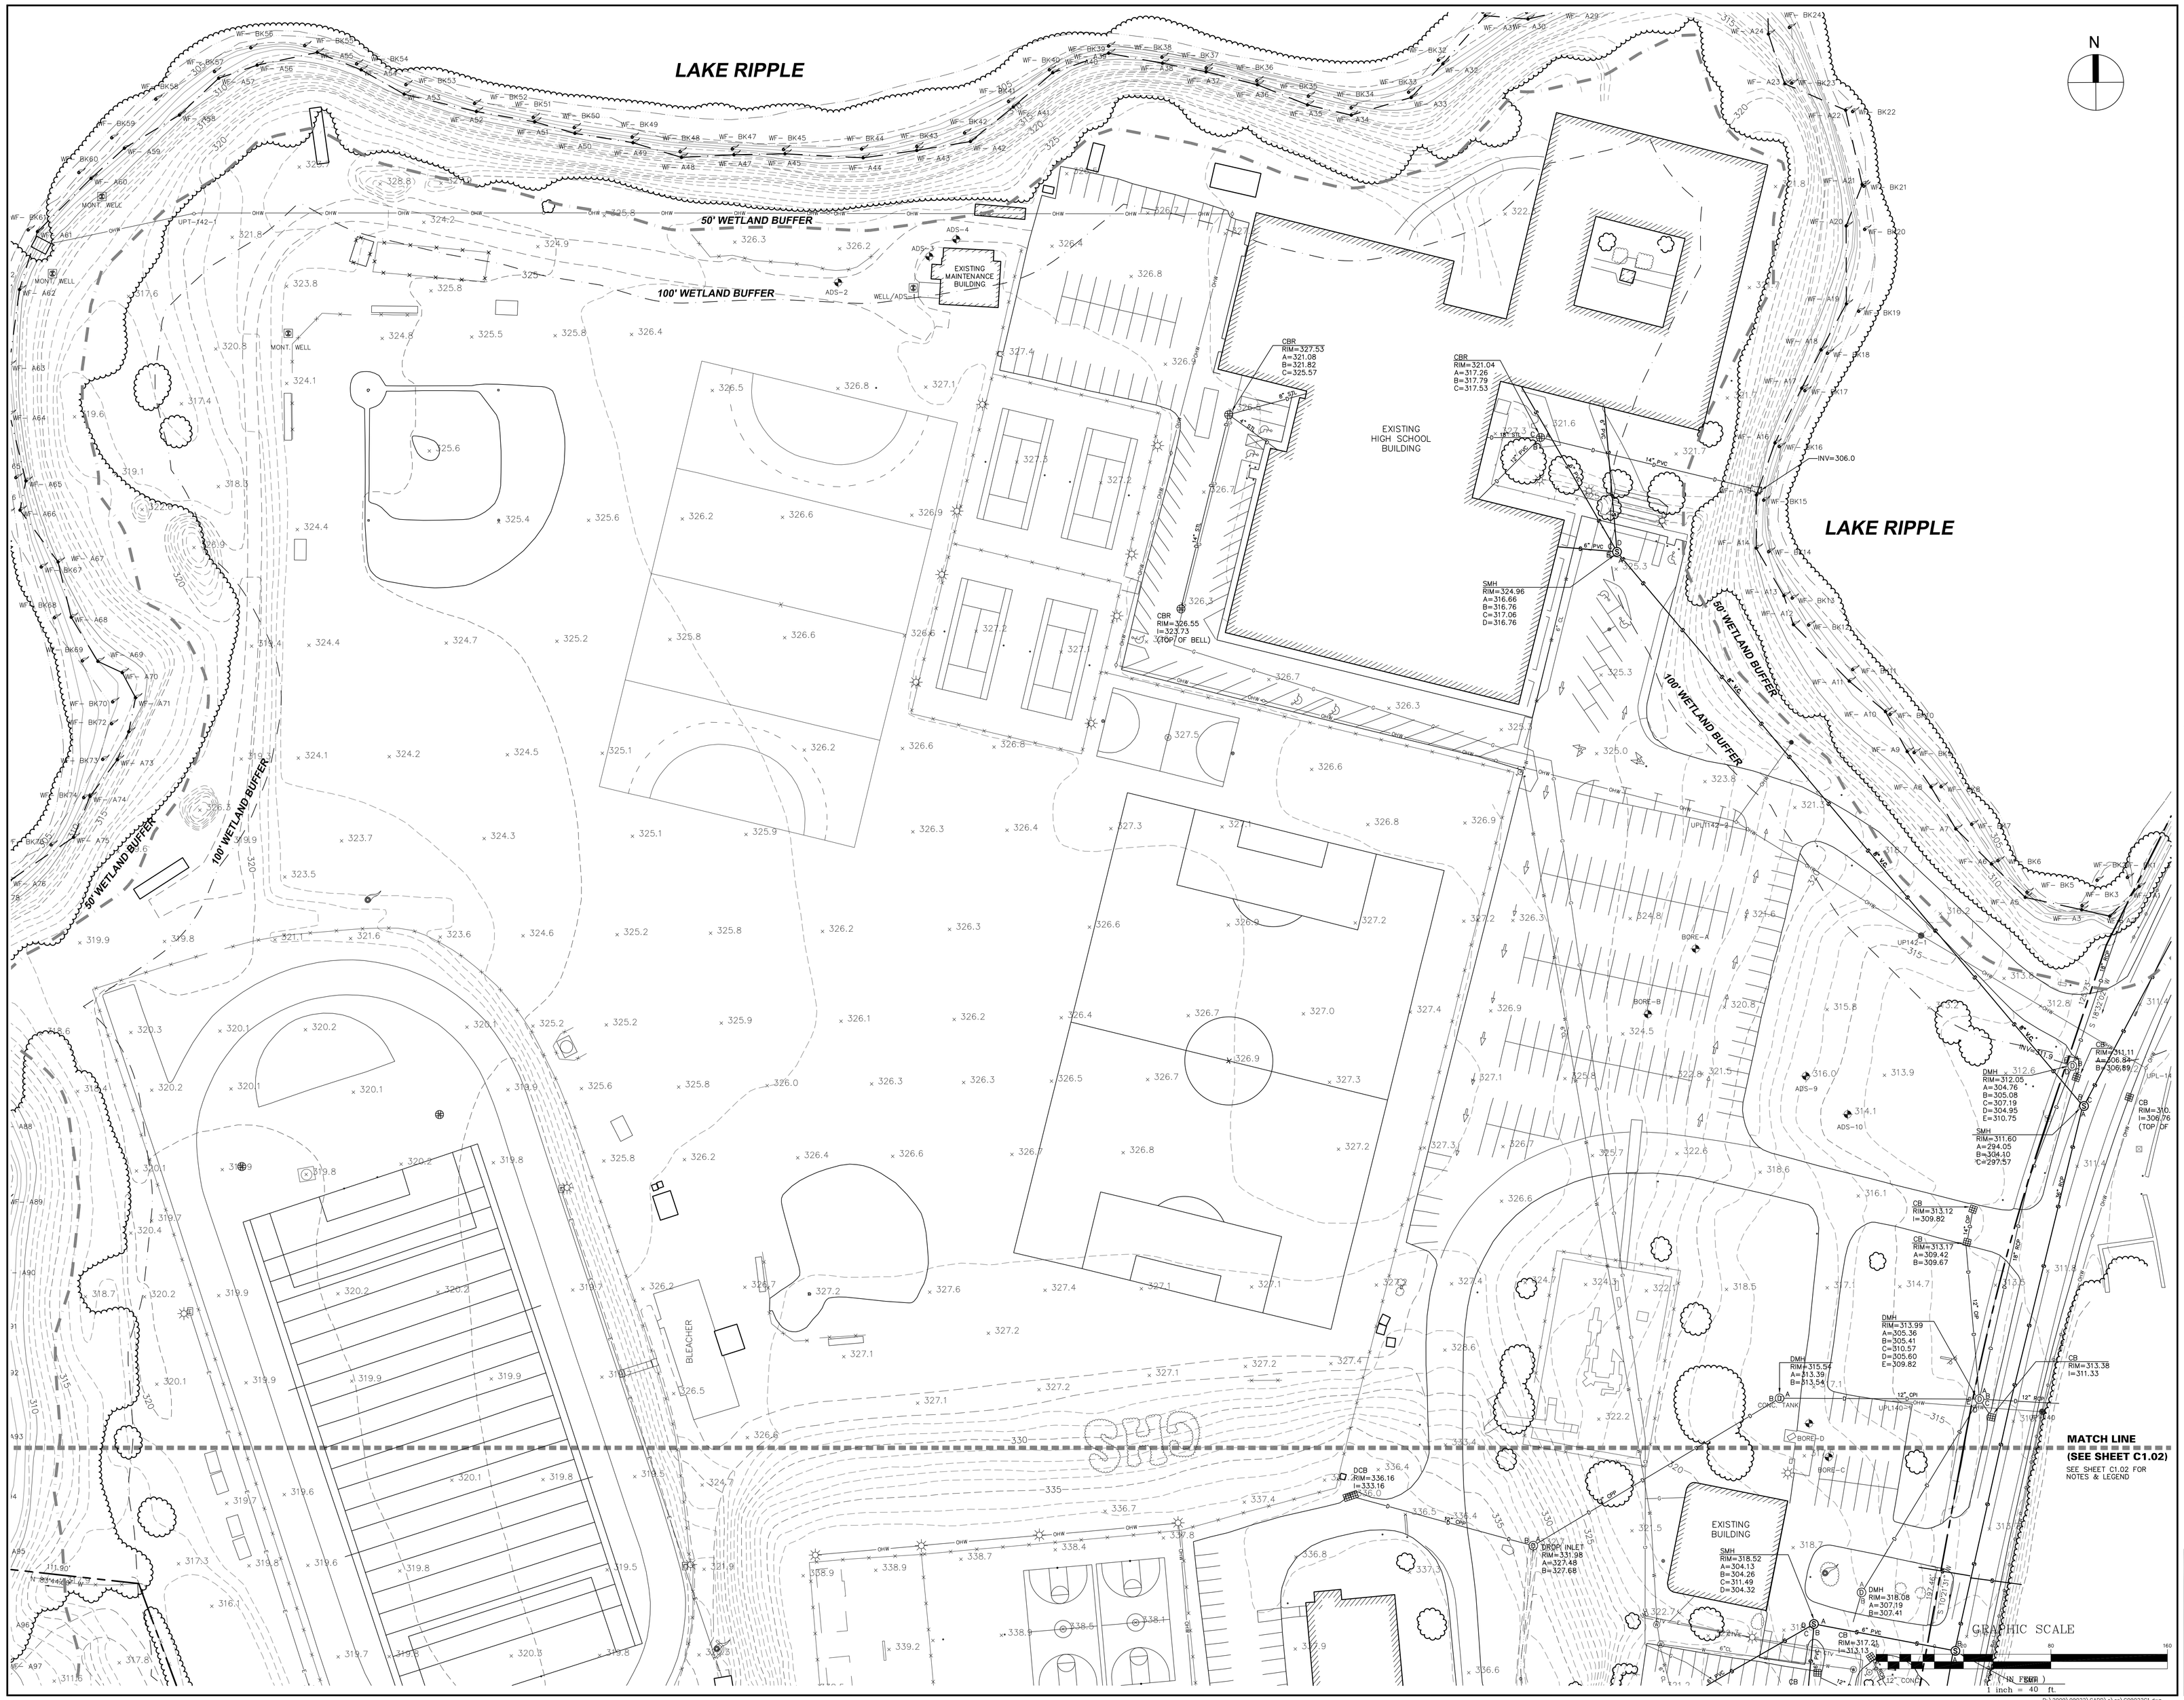

N

SMMA
SYMMES MAINI & MCKEE ASSOCIATES

1000 Massachusetts Avenue
Cambridge, Massachusetts 02138
617.547.5400 Fax 617.354.5758

HORIUCHI SOLIEN INC.
P.O. BOX 914
200 MAIN STREET
FALMOUTH, MA
02541

508 540-5320
FAX 508 540-8651
info@horiuchisolien.com

HORIUCHI SOLIEN
LANDSCAPE ARCHITECTS

OWNER REVIEW

NAME	DATE

NO.	DATE	DESCRIPTION
	12/17/2009	SCHEMATIC DESIGN
	11/30/2009	50 ESTIMATE

ISSUE LOG

△ = CLOUDED CHANGE

NEW GRAFTON HIGH SCHOOL

28 PROVIDENCE ROAD
GRAFTON, MA 01536

EXISTING CONDITIONS PLAN

SCALE	1"=40'
DRAWN BY	BCP
CHECKED BY	
PROJ. ARCH. / ENGR.	JAH
PROJ. MGR.	DFBR
JOB NO.	09022

© SYMMES, MAINI & MCKEE ASSOCIATES, INC. 2008

C1.01

P:\2009\09022\CAD0\c\cs\C09022C1.dwg 12/14/2009 7:28 PM