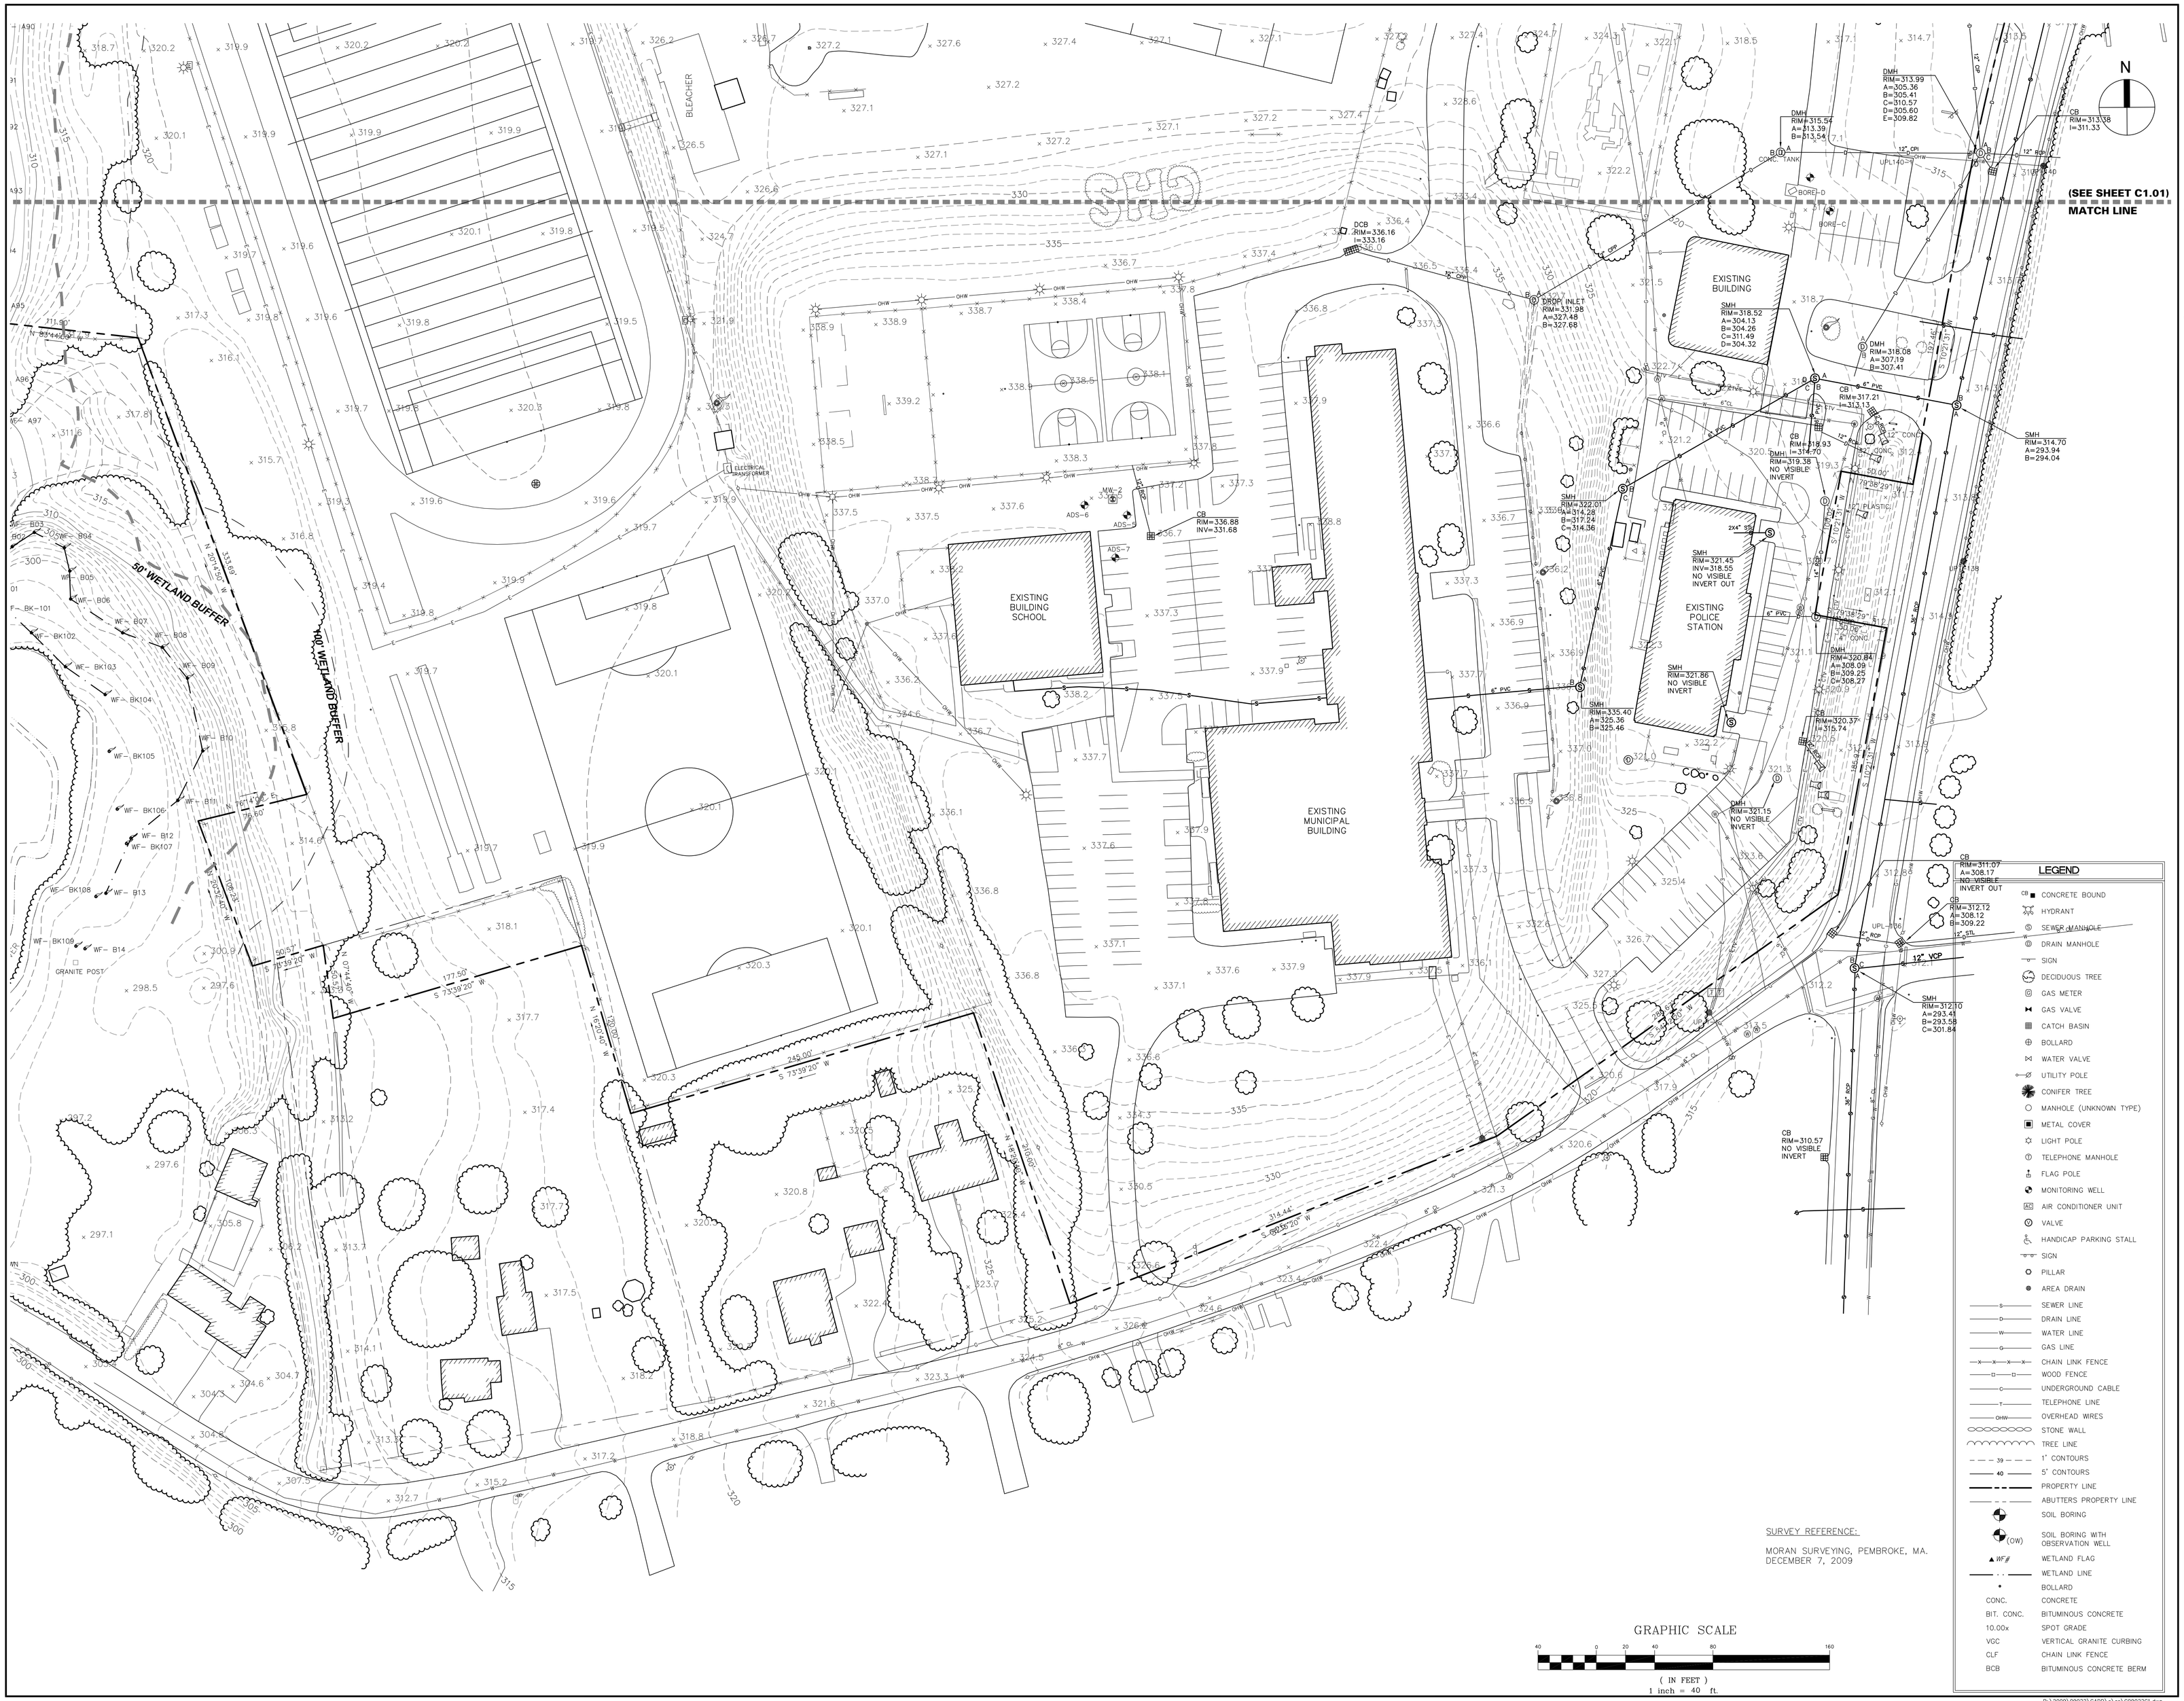

SMMA
SYMMES MAINI & MCKEE ASSOCIATES
1000 Massachusetts Avenue
Cambridge, Massachusetts 02138
617.547.5400 Fax 617.354.5758

HORIUCHI SOLIEN INC.
P.O. BOX 914
200 MAIN STREET
FALMOUTH MA
02541
508 540-5320
FAX 508 540-8651
info@horiuchisolien.com
HORIUCHI SOLIEN
LANDSCAPE ARCHITECTS

OWNER REVIEW

NAME	DATE

NO.	DATE	DESCRIPTION
	12/17/2009	SCHEMATIC DESIGN
	11/30/2009	SD ESTIMATE

ISSUE LOG
△ = CLOUDED CHANGE

NEW GRAFTON HIGH SCHOOL
28 PROVIDENCE ROAD
GRAFTON, MA 01536

EXISTING CONDITIONS PLAN

SCALE	1"=40'
DRAWN BY	BCP
CHECKED BY	
PROJ. ARCH. / ENGR.	JAH
PROJ. MGR.	DFBR
JOB NO.	09022

© SYMMES, MAINI & MCKEE ASSOCIATES, INC. 2008

C1.02

P:\2009\09022\CADD\L\cs\D0902201.dwg
12/14/2009 7:29 PM