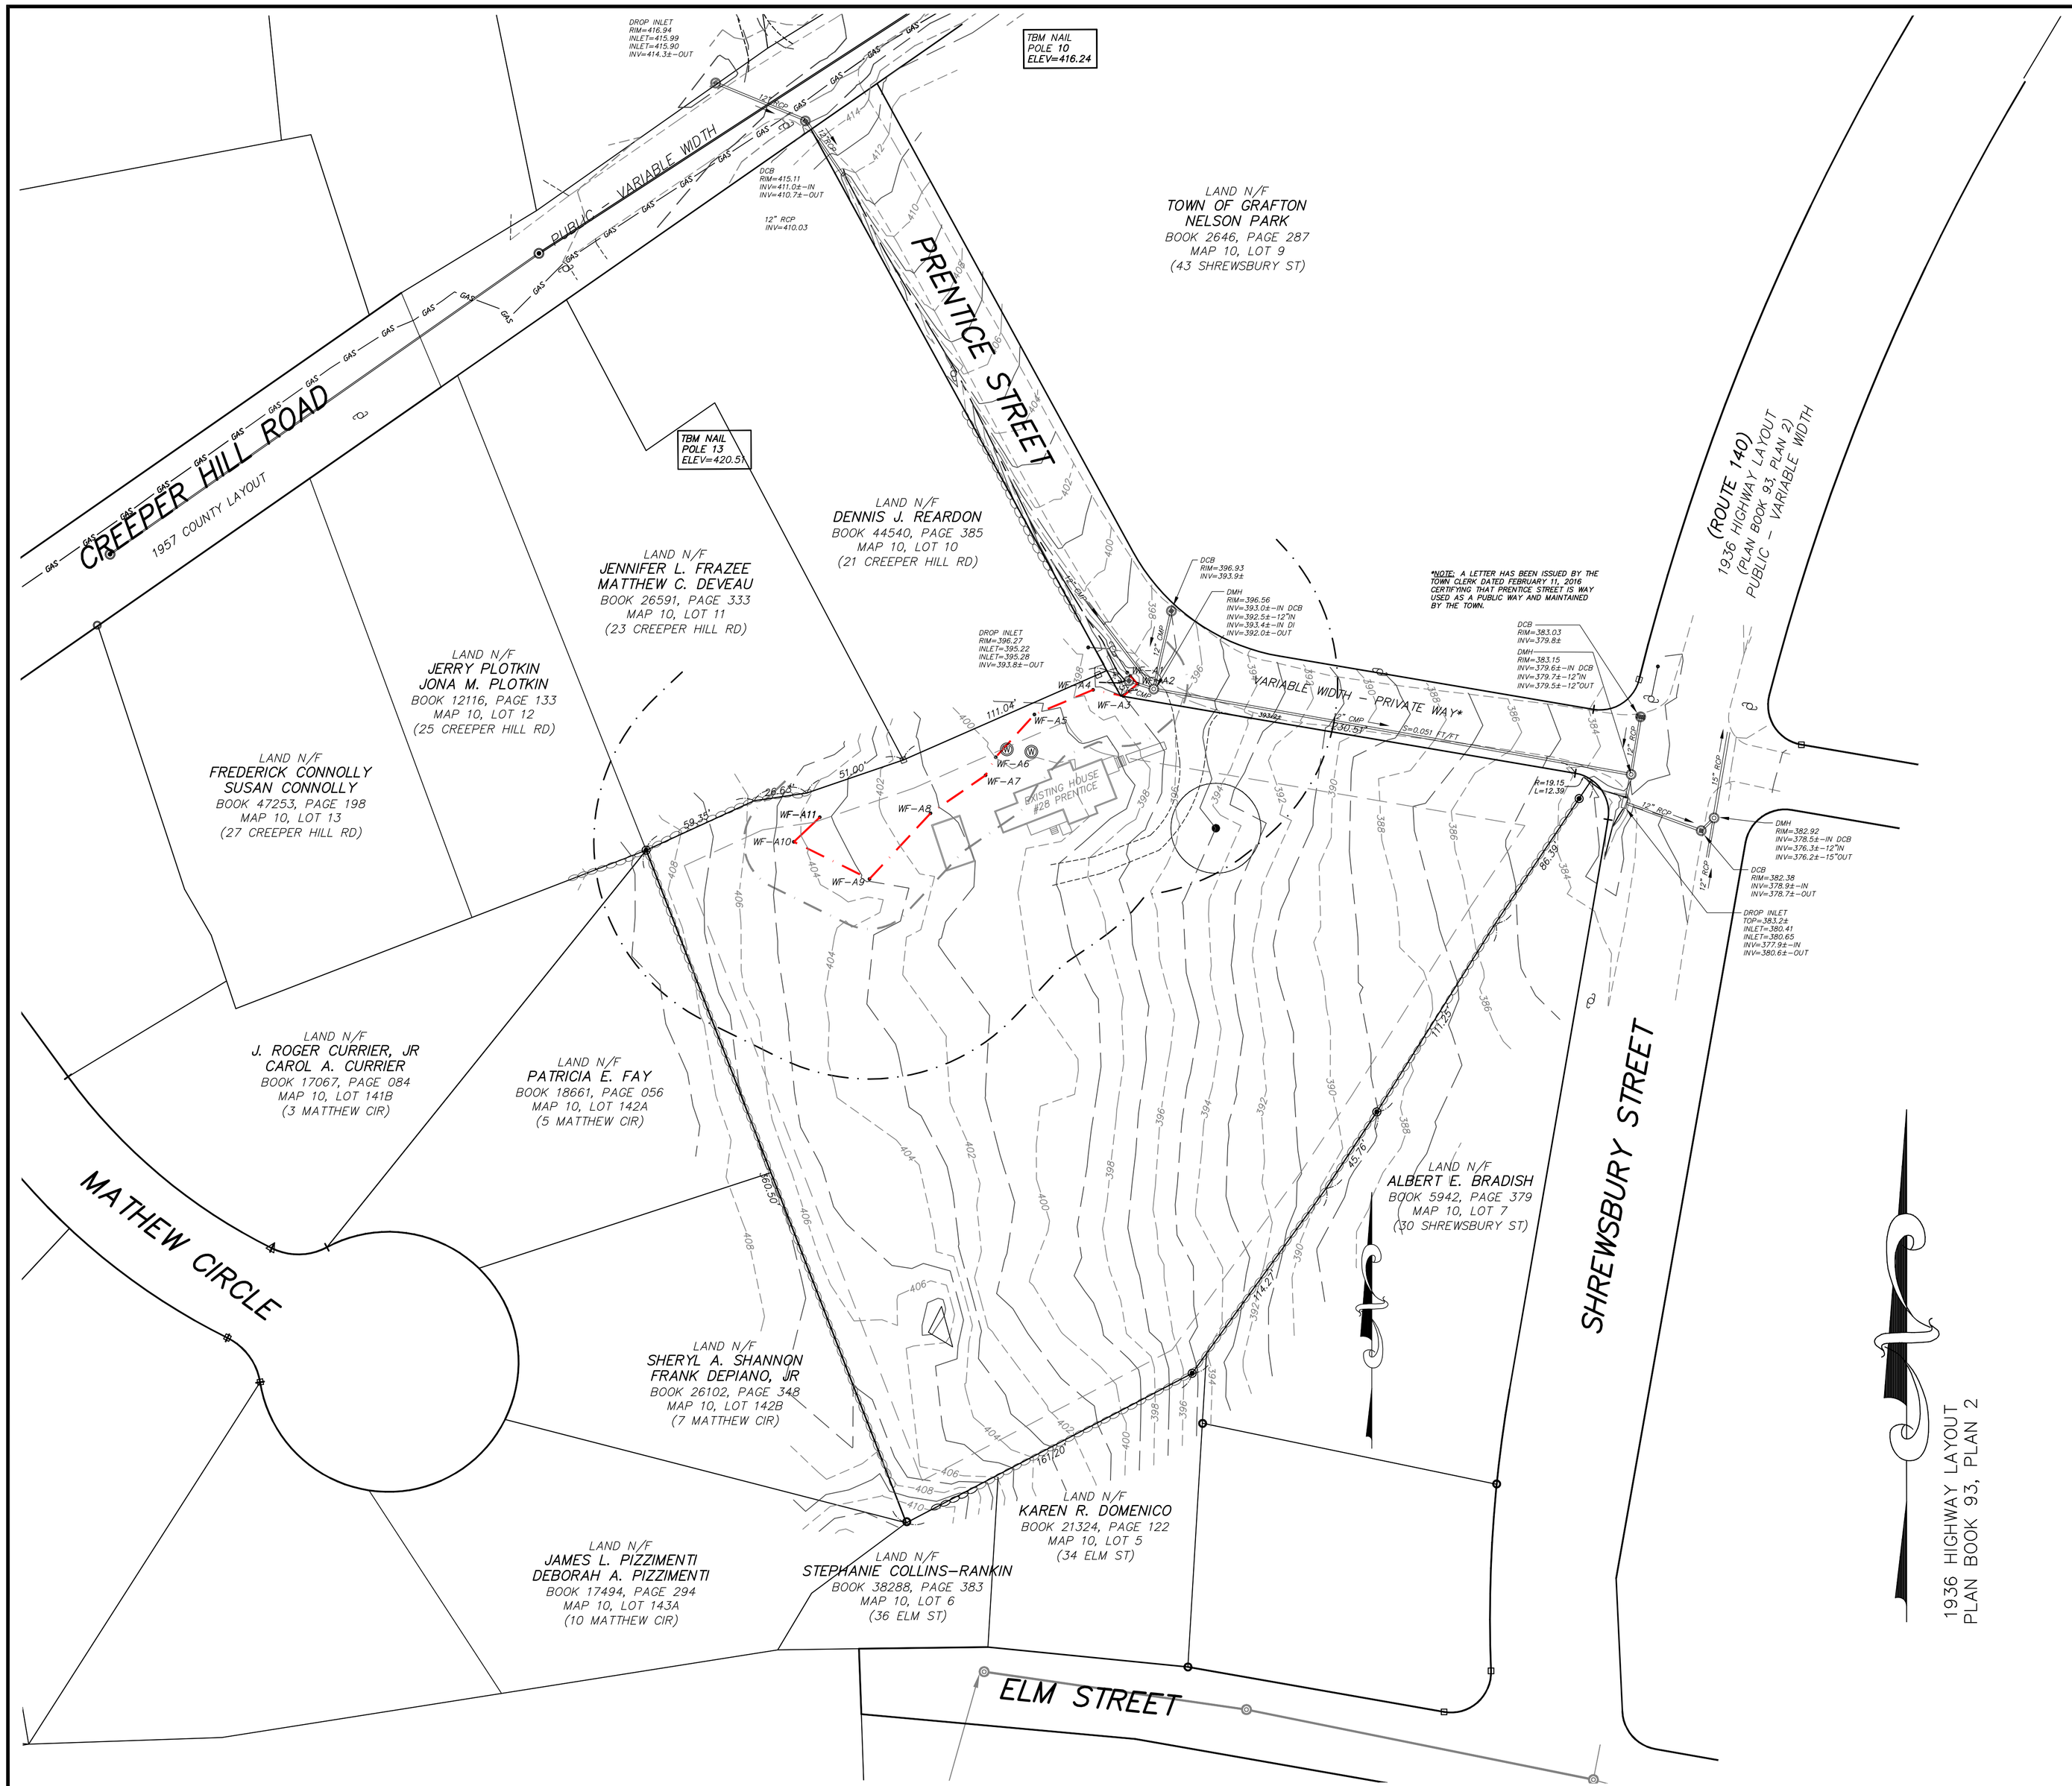

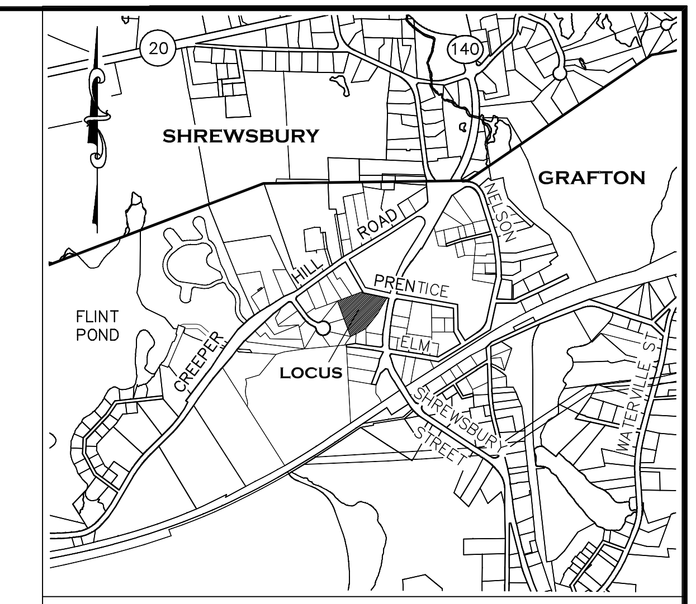

VICINITY MAP

SCALE: 1" = 1000'

I HEREBY CERTIFY THAT THIS PLAN WAS PREPARED IN CONFORMANCE WITH THE RULES AND REGULATIONS OF THE REGISTERS OF DEEDS.

LARRY R. SABEAN, P.L.S. 34625 DATE:

HANNIGAN ENGINEERING, INC.
CIVIL ENGINEERS & LAND SURVEYORS

8 MONUMENT SQUARE
LEOMINSTER, MASSACHUSETTS 01453
(978) 534-1234 (T)
(978) 534-6060 (F)
WWW.HANNIGANENGINEERING.COM

EXISTING CONDTIONS PLAN IN GRAFTON, MASSACHUSETTS

PREPARED FOR:
SPRINGWOOD DEVELOPMENT, INC.
SOTIR PAPALILO
PO BOX 250
SHREWSBURY, MASSACHUSETTS
TEL: (508) 845-0564

GRAPHIC SCALE: 1"=40'

0 10 20 30 40 50 75 100 150 FEET
0 5 10 15 20 30 40 50 METERS

CALC: LRS	DRWN: LRS	SCALE: 1"=40'
CHKD:	APPD:	DATE: FEB 22, 2016
SRV: JEF	FB:	JOB NO: 2565
TAB: EX COND	SHEET 1 OF 2	PLAN NO: C-12-15