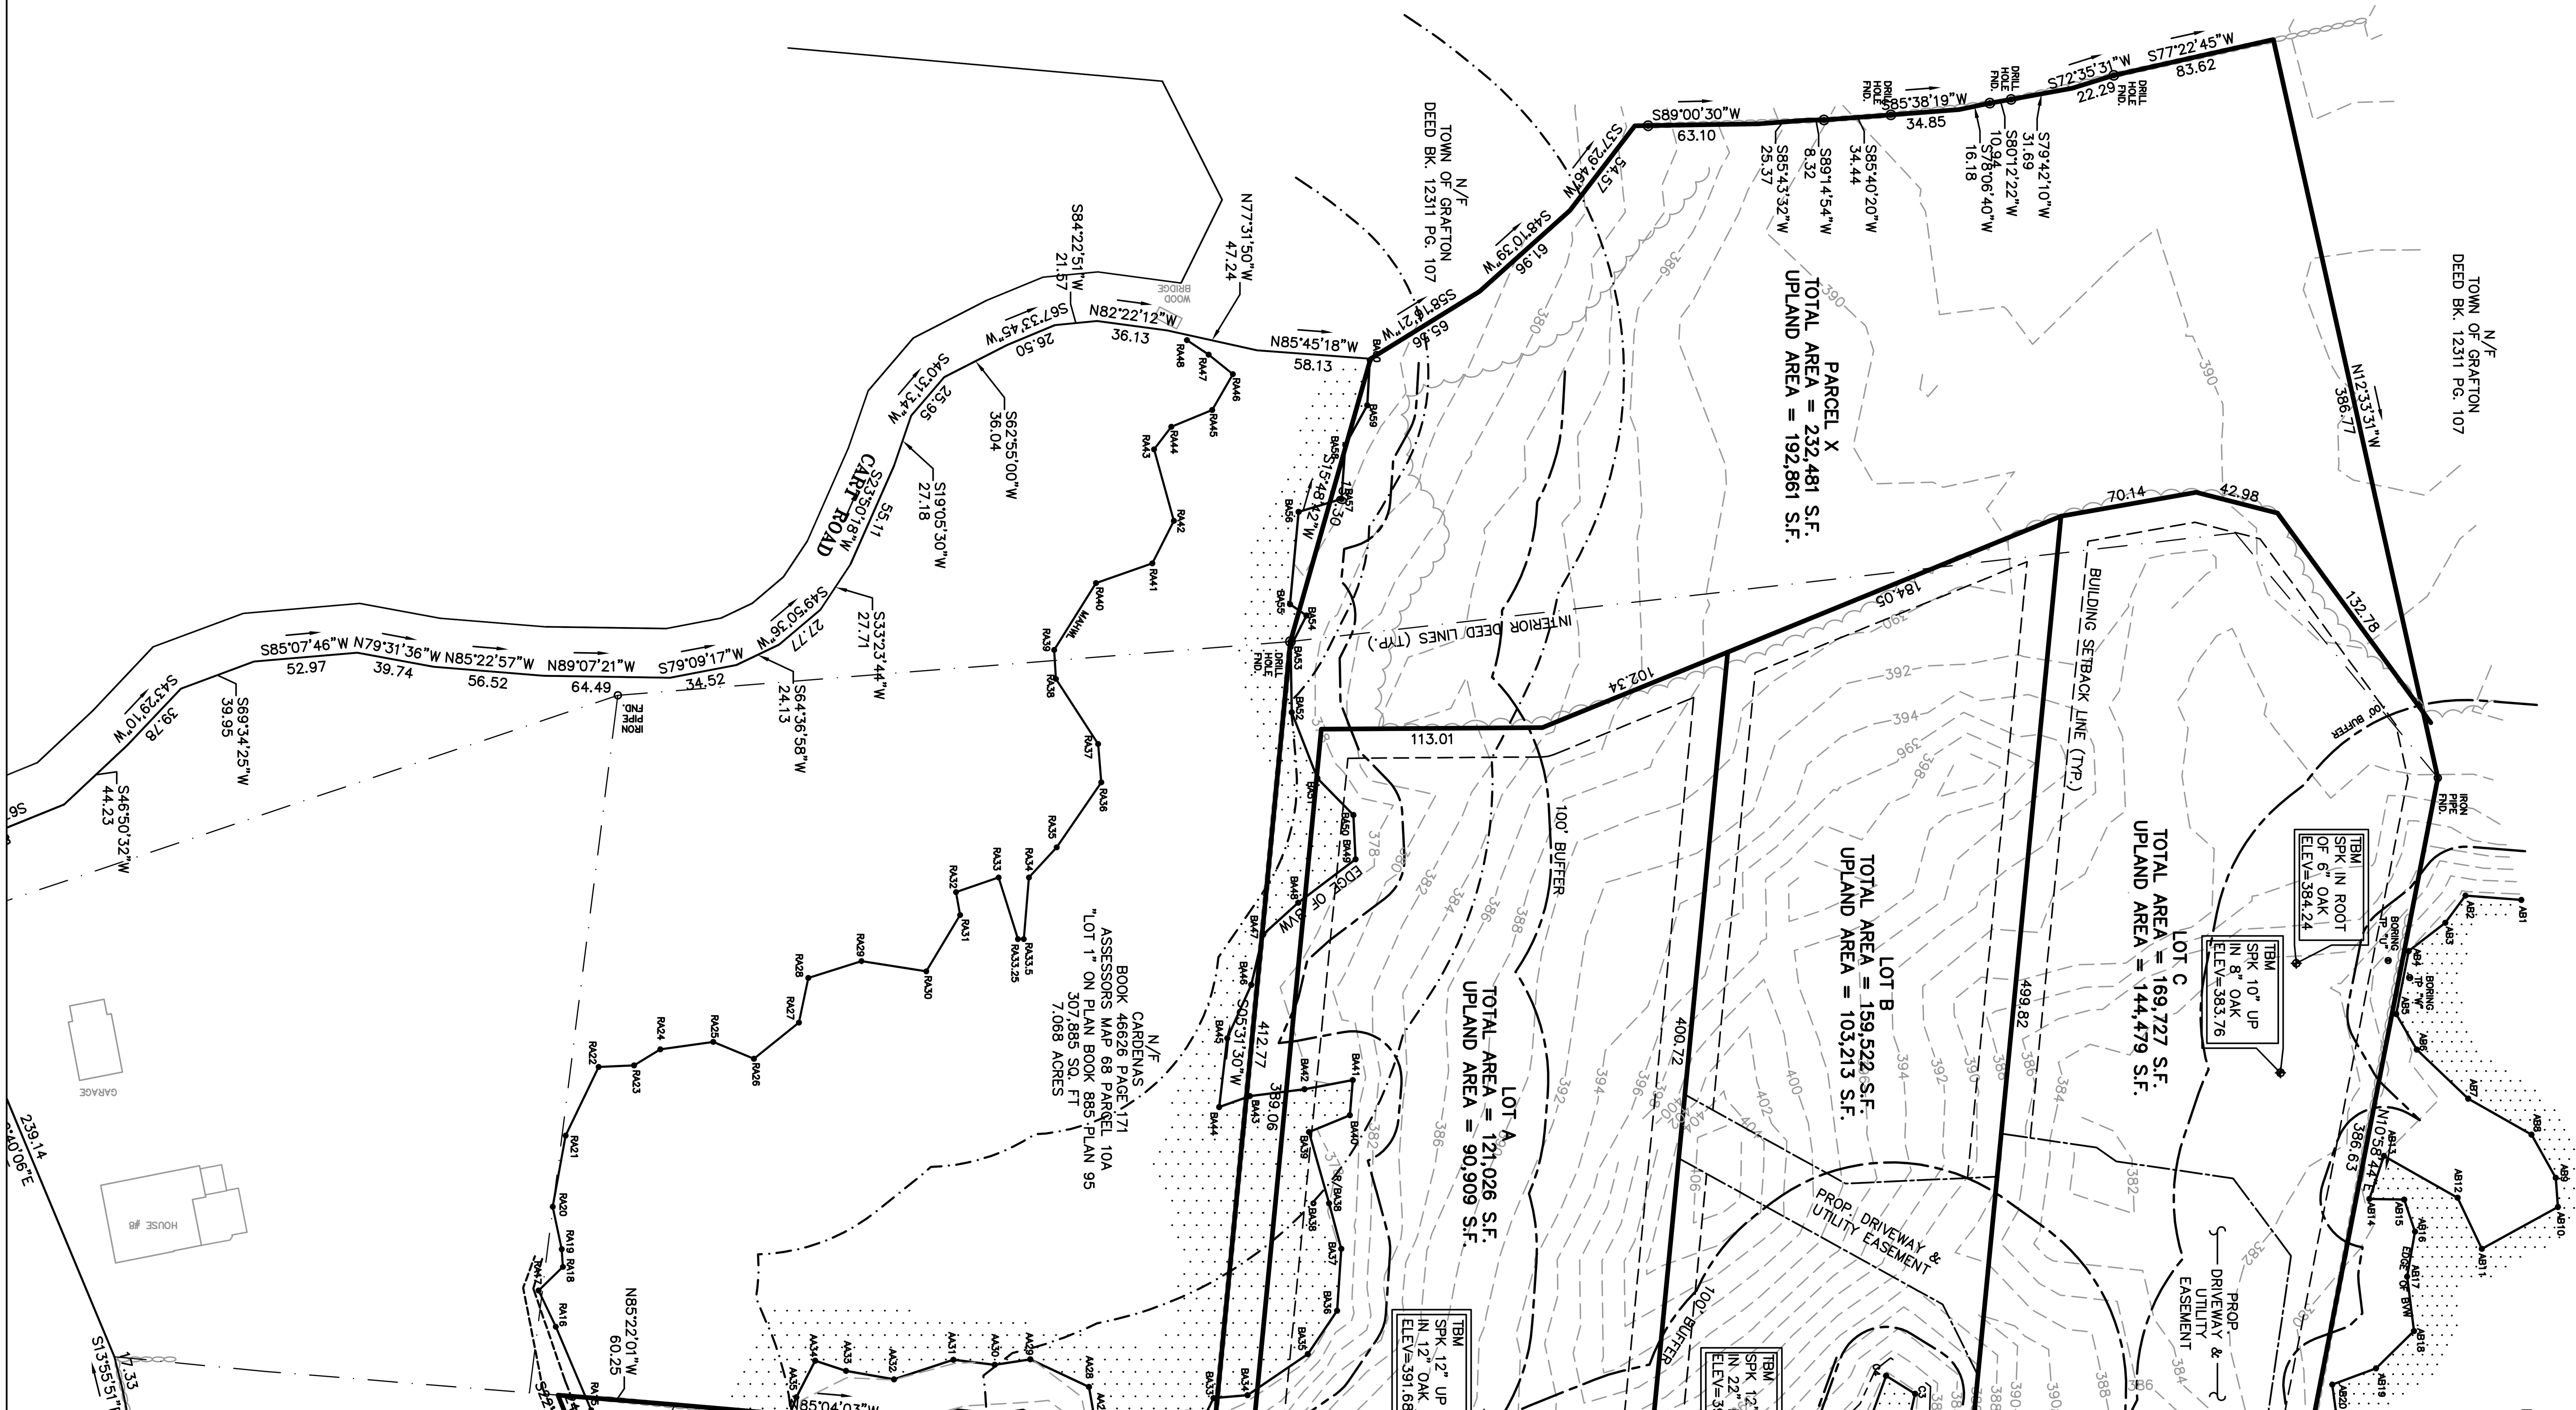

SHEET 2 OF 7	PROPOSED LOT LAYOUT PLAN
DATE: NOVEMBER 18, 2014	

QUINN ENGINEERING, INC.

P.O. Box 107
Paxton, Massachusetts 01612
(508)753-7999 Fax:(508)795-0939

PROPOSED LOT DEVELOPMENT PLAN
IN GRAFTON, MASSACHUSETTS

114 MERRIAM ROAD

SCALE: 1"=60'

OWNER:
FREDERIC & MARGOT CHURCHILL
243 PLEASANT STREET
S. YARMOUTH MA 02664

APPLICANT:
FREDERIC CHURCHILL
243 PLEASANT STREET
S. YARMOUTH MA 02664

KEVIN J. QUINN CIVIL #33922

NO.	REVISION	DATE
2	COMMON DRIVEWAY RECONFIG.	4/16/15
1	COMMON DRIVEWAY REV.	3/27/15

DIG SAFE DIAL-811

11GBC02