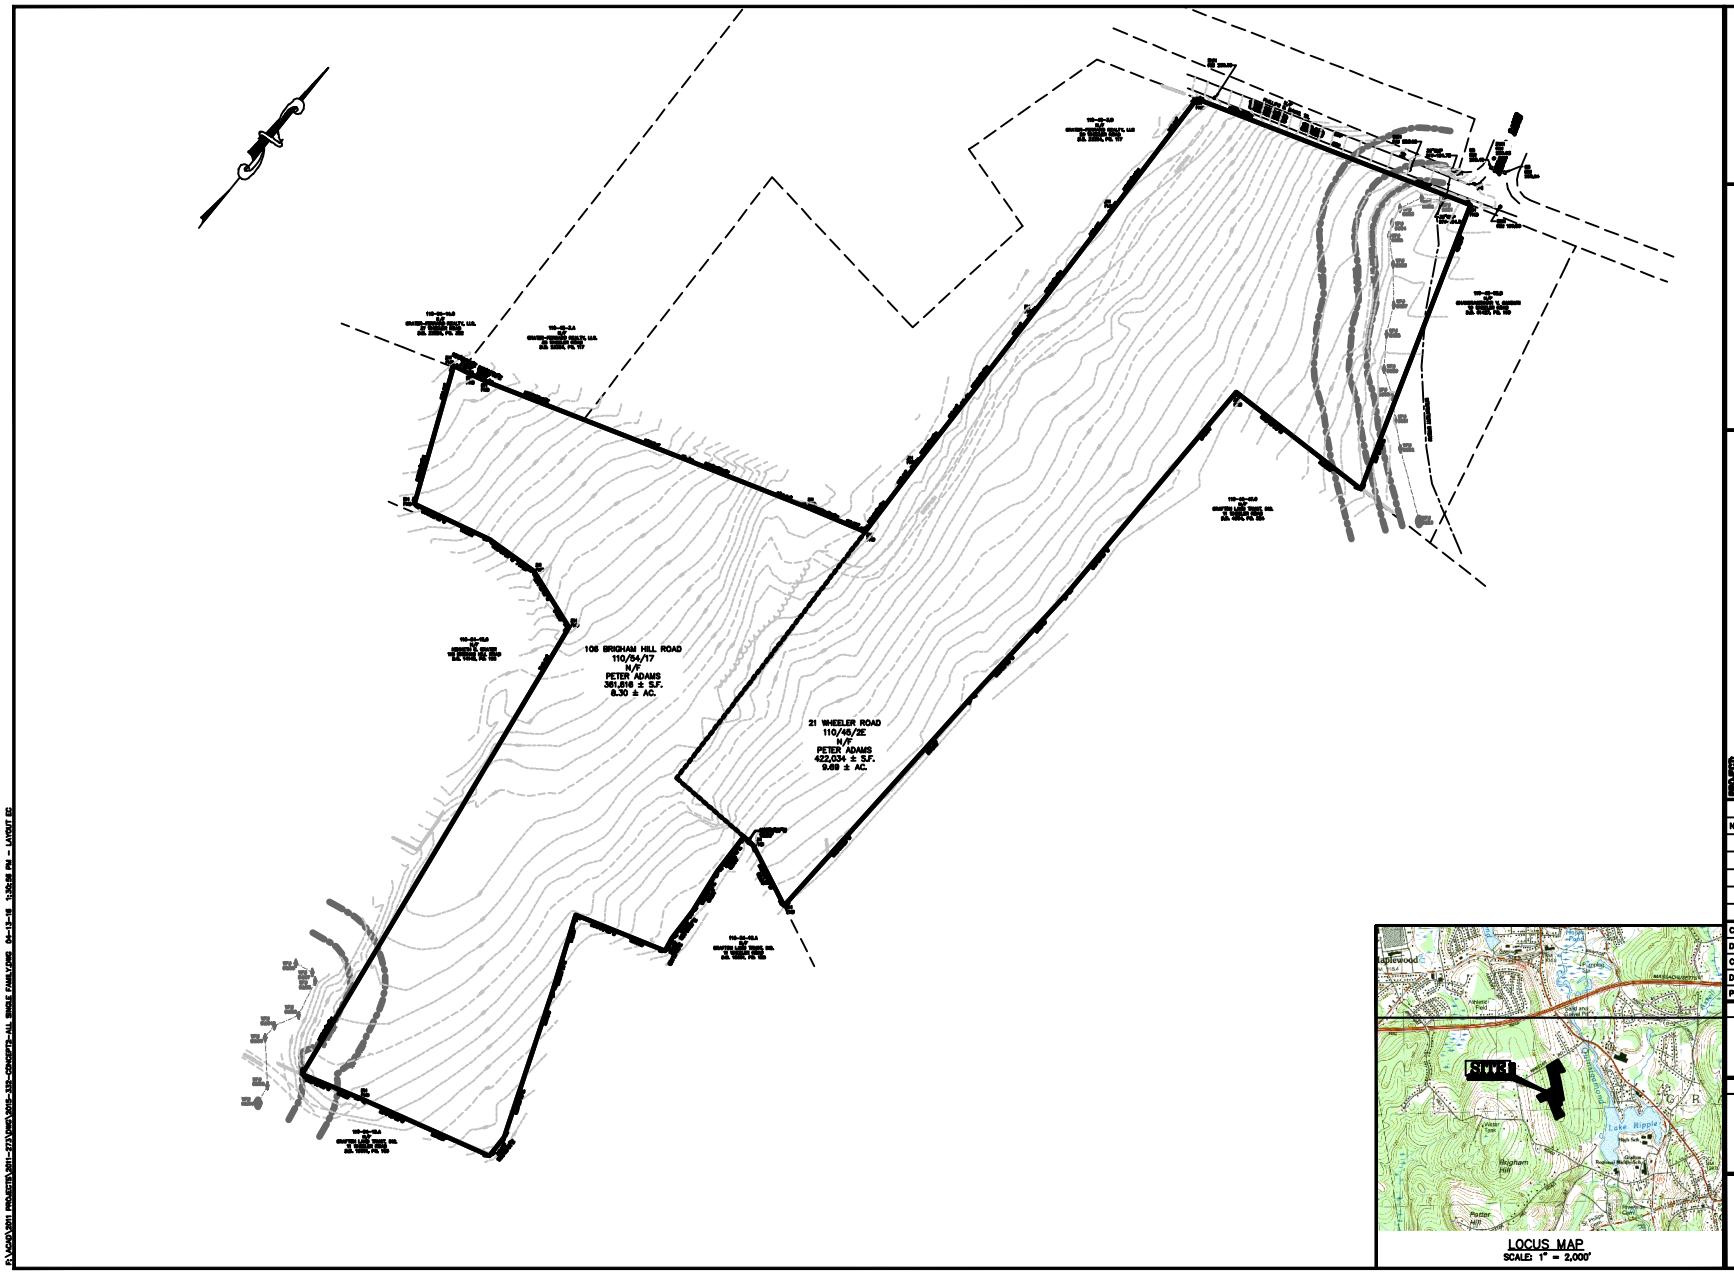

LOCUS MAP
SCALE: 1" = 2,000'

Andrews Survey & Engineering, Inc.
Land Surveying - Civil Engineering - Site Planning
P.O. Box 312, 184 Meadow Street
MEDWAY, Massachusetts 02053-0312
P: 508-278-3097 F: 508-278-2289

This drawing and the design are property of Andrews Survey & Engineering, Inc. and shall not be altered or reused in whole or in part without the express written permission of Andrews Survey & Engineering, Inc.
Copyright©2015

PROJECT:
A DEFINITIVE SUBDIVISION
21 WHEELER ROAD
GRAFTON, MA 01519

APPLICANT:
PETER J. ADAMS
100 BRIGHAM ROAD
GRAFTON, MA 01519

REVISIONS

NO.	DATE	DESCRIPTION

CAD FILE	...\dwg\2015-CONCEPT2.dwg
DRAWN BY	JJS
CHECKED BY	BJA, PBH
DATE	MARCH 24, 2016
PROJECT NO.	2015-332 (REF: 2011-273)

GRAPHIC SCALE
(IN FEET)
1 inch = 60 Feet

SHEET TITLE
EXISTING CONDITIONS PLAN

DRAWING NO.
EC

Attachment 2.1