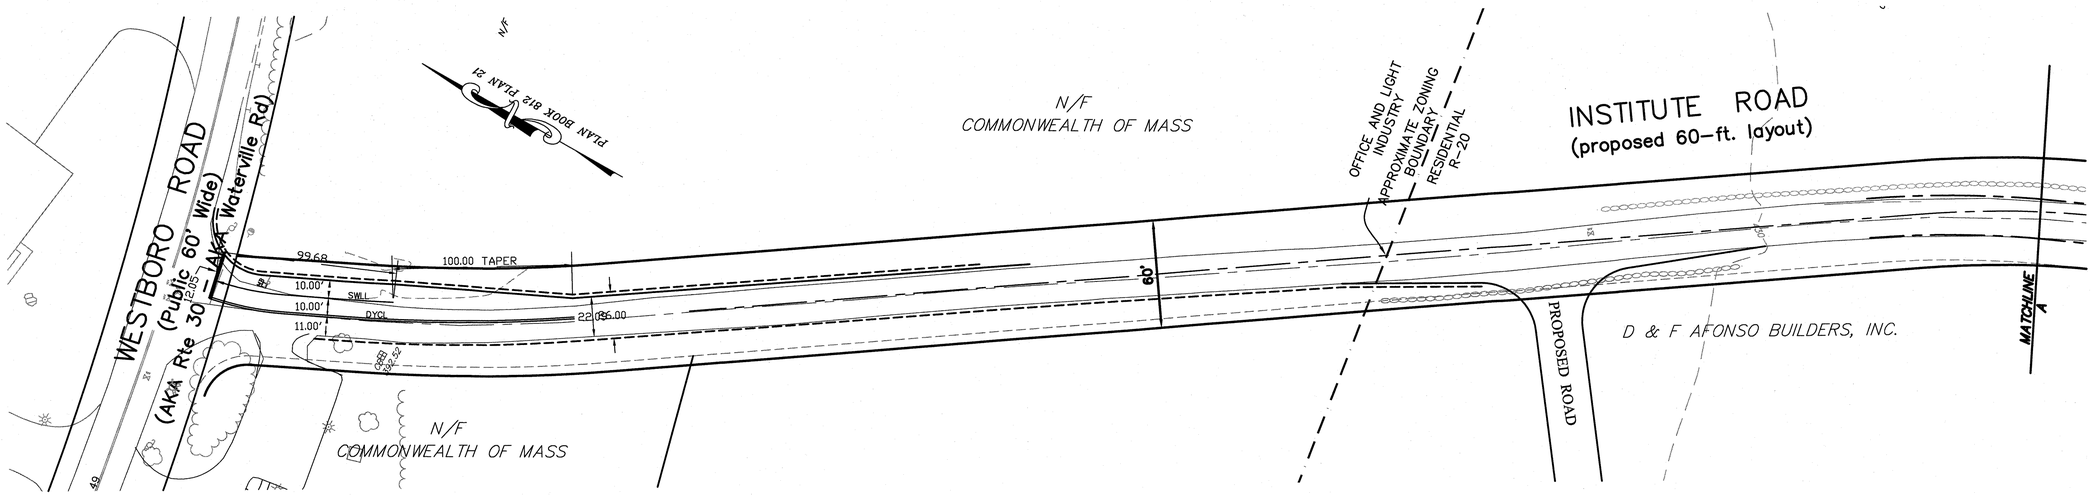

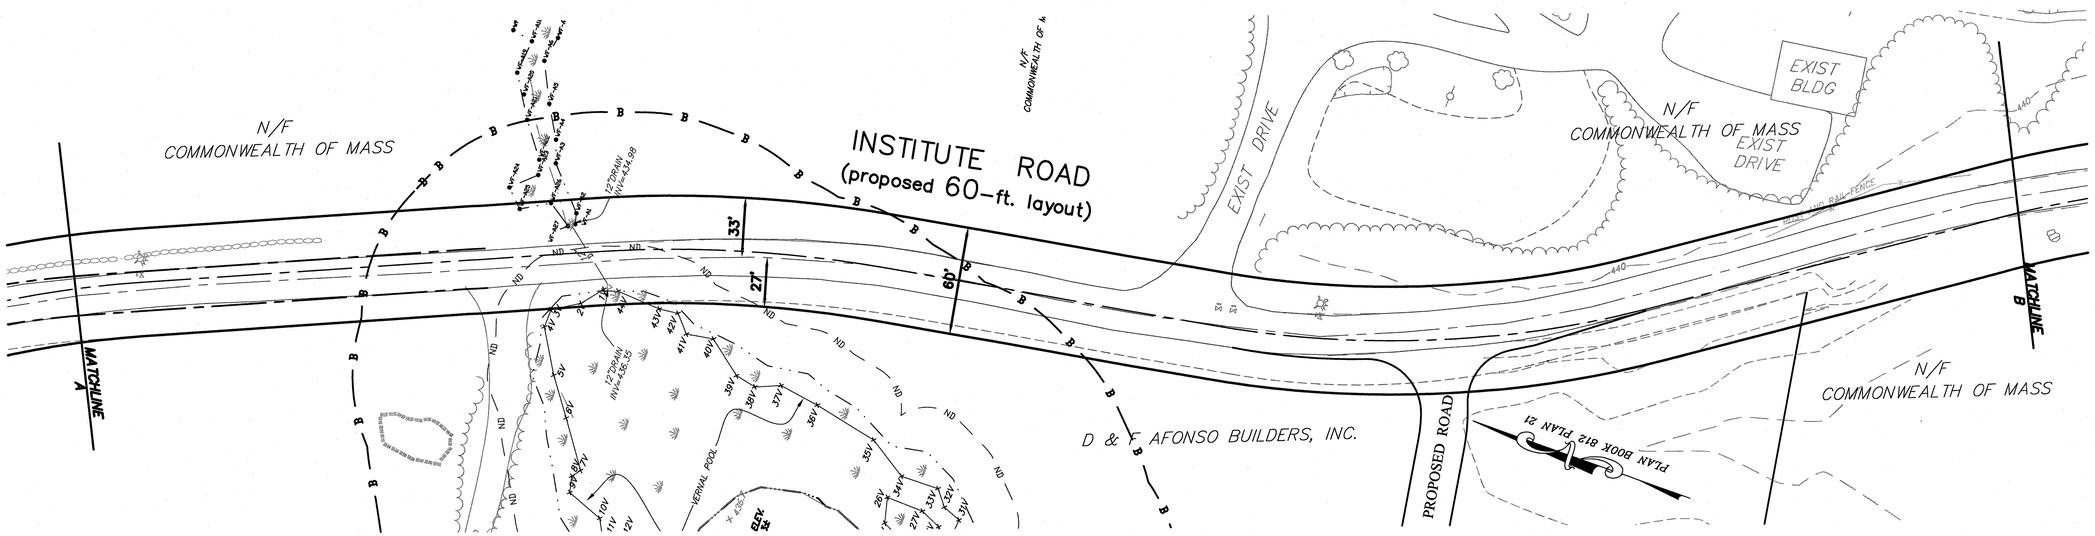

COMMONWEALTH OF MASSACHUSETTS
NORMAND J. GAMACHE JR.
NO. 34815
PROFESSIONAL LAND SURVEYOR

DATE: 11-05-15

DATE:

#	DATE	DESCRIPTION	BY
2	11/3/15	REVISE ROW WIDTH	CPH
1	9/8/15	REVISE ROW/EASEMENT	CPH

REVISIONS

OWNER / APPLICANT

D&F AFONSO BUILDERS, INC.
189 MAIN STREET
MILFORD, MA 01757

PROPOSED RIGHT OF WAY & EASEMENT PLAN OF INSTITUTE ROAD
IN
GRAFTON, MASS
MAY 19, 2015

SCALE: 1"=40'
0 20 40 FEET 80 120

Guerriere & Halnon, Inc.
ENGINEERING & LAND SURVEYING
1029 PROVIDENCE ROAD, WHITINSVILLE, MA 01588
PHONE: (508) 234-6834 FAX: (508) 234-6723
WWW.GUERRIEREANDHALNON.COM

W-2658

DRAWN BY: CPH SHEET 1 OF 2

W-2658

W-2658

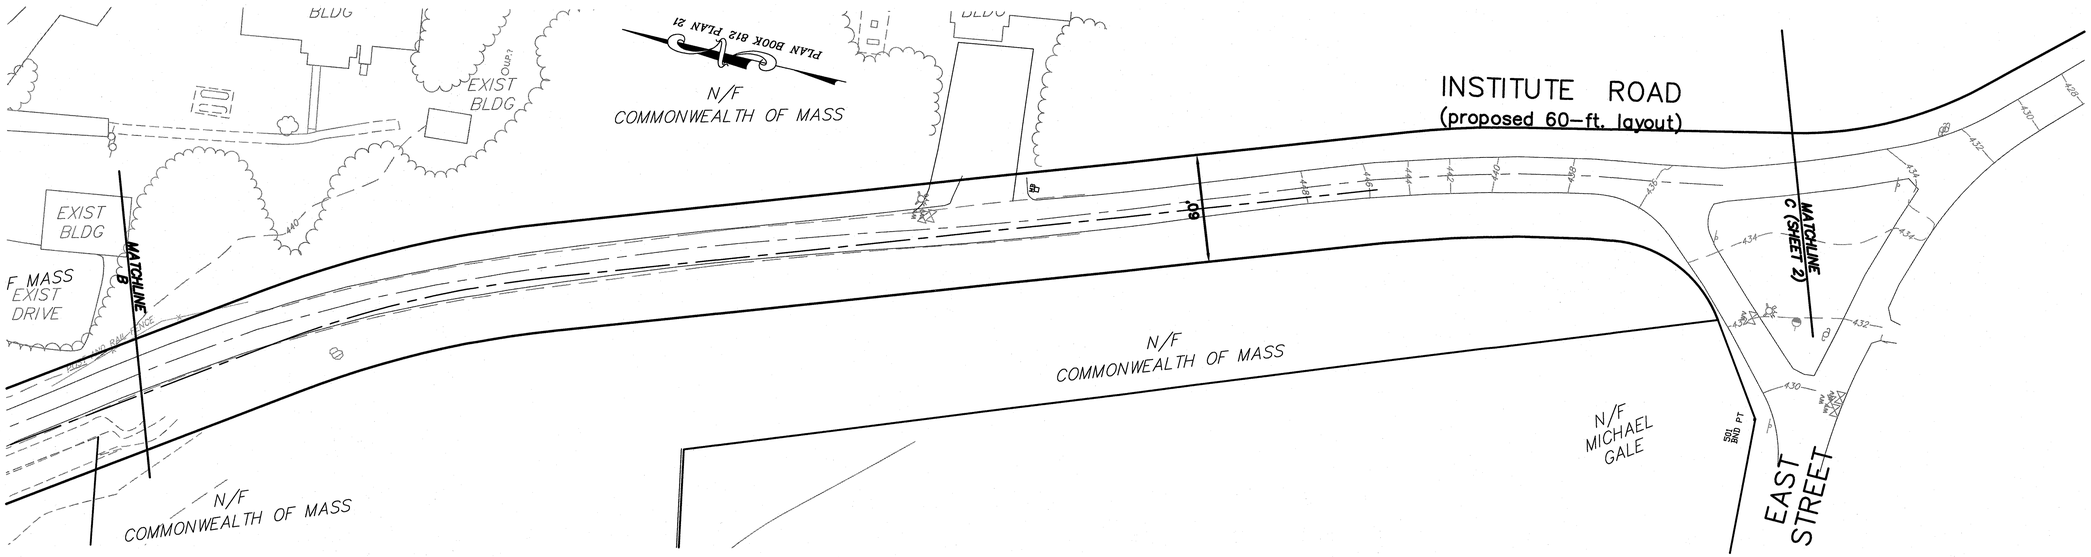

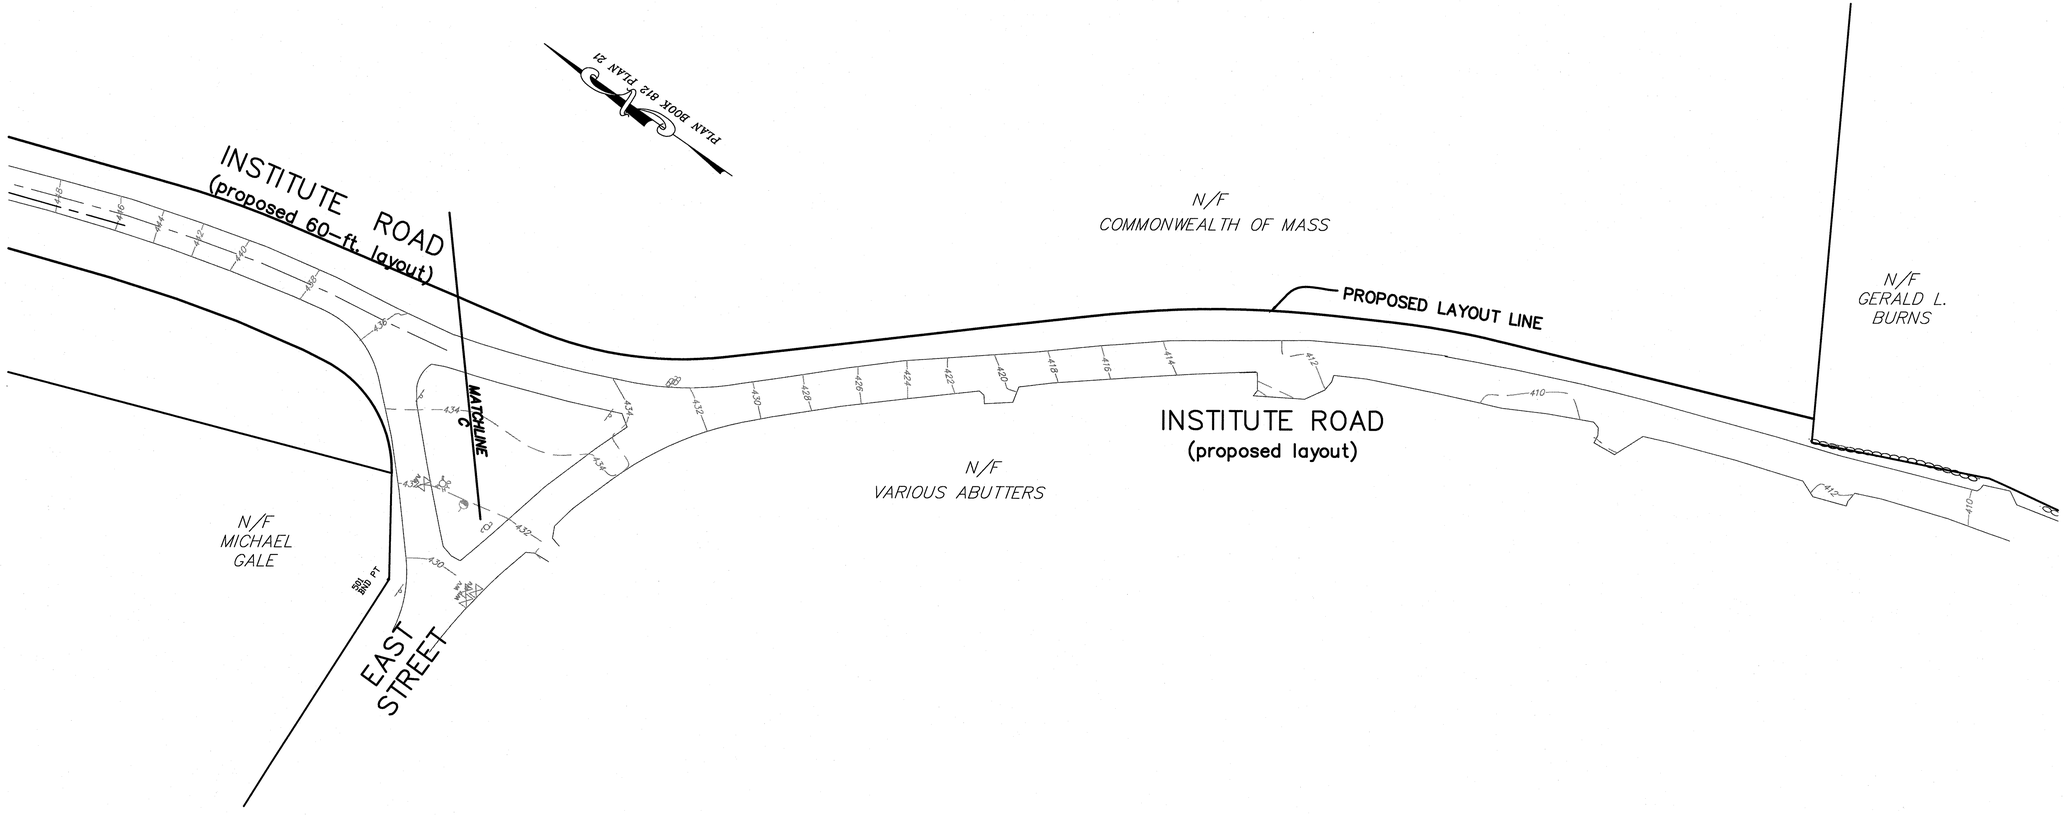

COMMONWEALTH OF MASSACHUSETTS
NORMAND J. GAMACHE JR.
NO. 34815
PROFESSIONAL LAND SURVEYOR

DATE: 11-05-15

DATE:

#	DATE	DESCRIPTION	BY
2	11/3/15	REVISE ROW WIDTH	CPH
1	9/8/15	REVISE ROW/EASEMENT	CPH

REVISIONS

OWNER / APPLICANT

D&F AFONSO BUILDERS, INC.
189 MAIN STREET
MILFORD, MA 01757

PROPOSED RIGHT OF WAY & EASEMENT PLAN OF INSTITUTE ROAD
IN
GRAFTON, MASS
MAY 19, 2015

SCALE: 1"=40'
0 20 40 FEET 80 120

Guerriere & Halnon, Inc.
ENGINEERING & LAND SURVEYING
1029 PROVIDENCE ROAD, WHITINSVILLE, MA 01588
PHONE: (508) 234-6834 FAX: (508) 234-6723
WWW.GUERRIEREANDHALNON.COM

W-2658

DRAWN BY: CPH

SHEET 2 OF 2