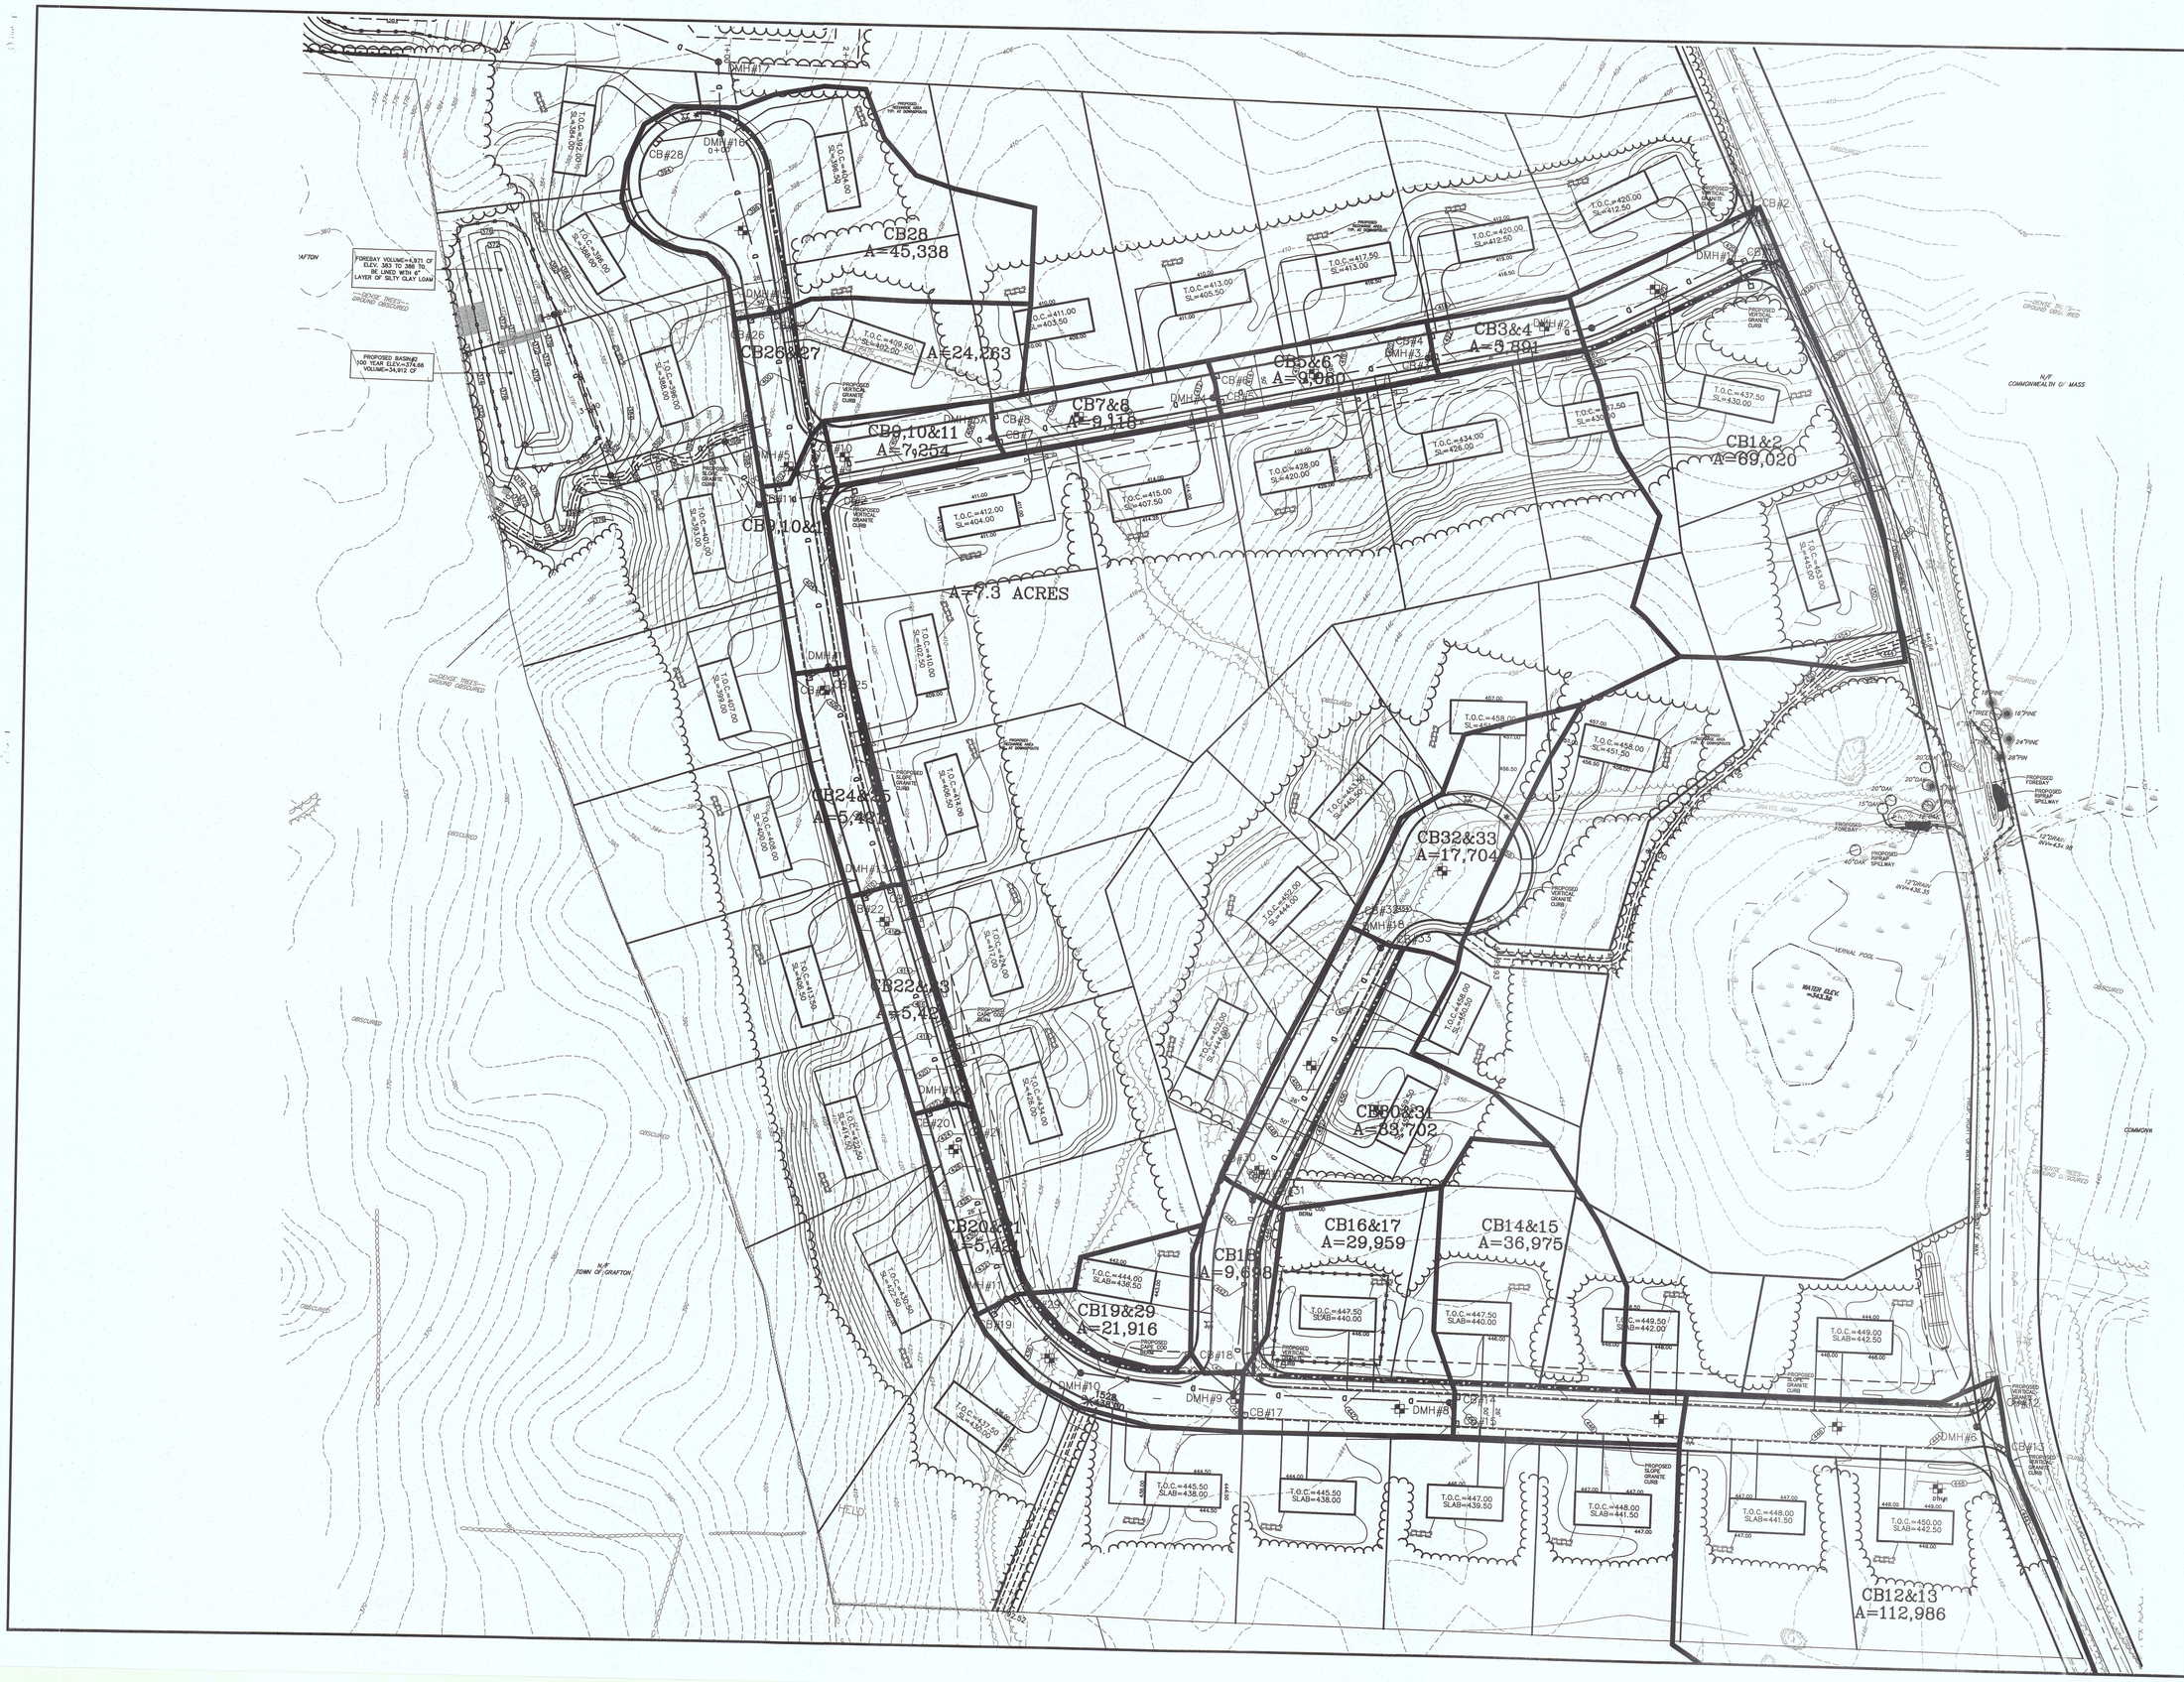

COMMONWEALTH OF MASSACHUSETTS
NORMAND T. GAMACHE JR
NO. 34615
PROFESSIONAL LAND SURVEYOR

Normand T. Gamache Jr.
DATE: 2-14-17

COMMONWEALTH OF MASSACHUSETTS
ELIZABETH A. MAHINI
CIVIL
No. 47096
PROFESSIONAL ENGINEER

DATE: 2-14-17

APPROVAL UNDER THE SUBDIVISION CONTROL LAW IS REQUIRED.
GRAFTON PLANNING BOARD

SIGNATURE DATE:

NOTES

"THIS IS TO CERTIFY THAT NOTICE FROM THE PLANNING BOARD OF APPROVAL OF THE WITHIN PLAN WAS RECORDED BY ME ON _____ AT _____ AND NO NOTICE OF APPEAL WAS RECEIVED BY ME DURING THE TWENTY DAYS NEXT AFTER RECEIPT AND RECORDING OF SUCH NOTICE OF APPROVAL."

GRAFTON TOWN CLERK _____ DATE _____

NOTE: CONSTRUCTION ON THIS LOT(OR LAND) IS SUBJECT TO ANY EASEMENTS, RIGHTS OF WAY, RESTRICTIONS, RESERVATIONS OR OTHER LIMITATIONS WHICH MAY BE REVEALED BY AN EXAMINATION OF THE TITLE.

#	DATE	DESCRIPTION	BY
1	2/13/17	REV. PER COMMENTS.	PML

REVISIONS

OWNER / APPLICANT

D&F AFONSO BUILDERS, INC.
189 MAIN STREET
MILFORD, MA 01757

STREET DRAINAGE AREA PLAN

FOR

"THE VILLAGE AT INSTITUTE ROAD"

A

DEFINITIVE CONVENTIONAL DEVELOPMENT PLAN

IN

GRAFTON, MASS

MARCH 17, 2016

SCALE: 1"=40'

EXHIBIT 16

Guerriere & Halnon, Inc.
Engineering & Land Surveying
1029 PROVIDENCE ROAD, WHITINSVILLE, MA 01588
PHONE: (508) 234-6834 FAX: (508) 234-6723
WWW.GUERRIEREANDHALNON.COM

W-2658

DRAWN BY: PML

W-2658