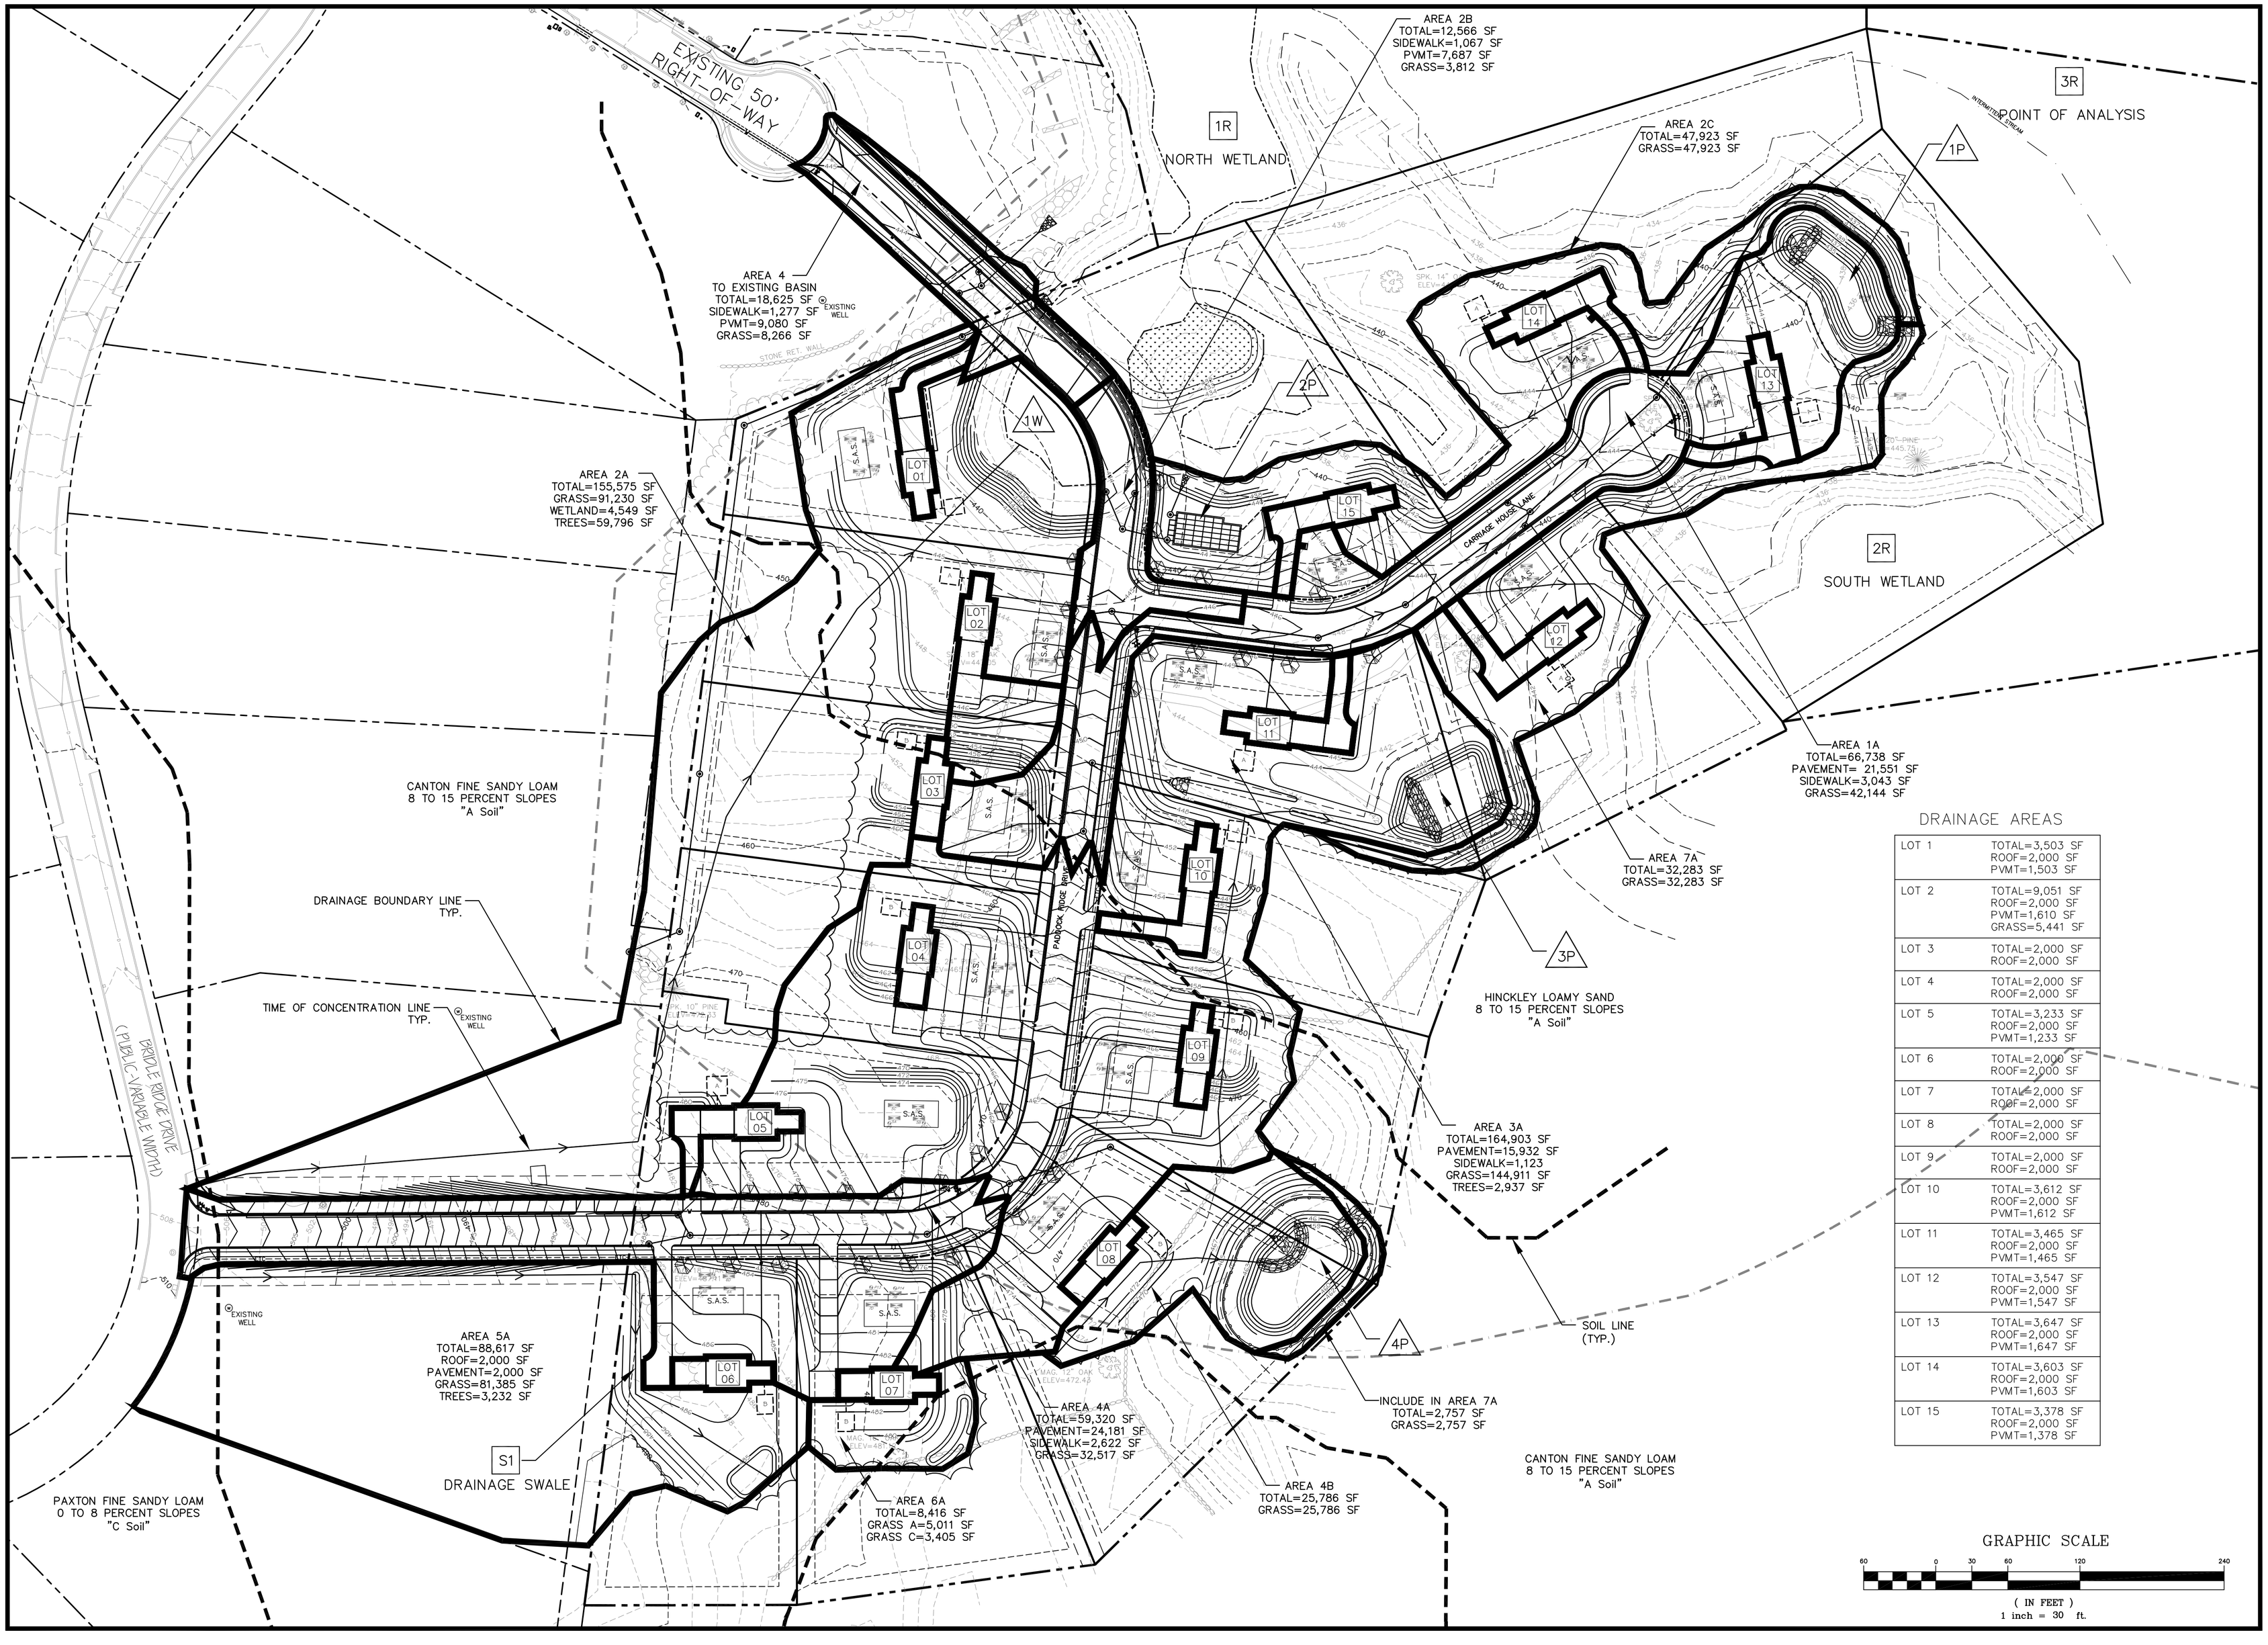

DRAINAGE AREAS

LOT 1	TOTAL=3,503 SF ROOF=2,000 SF PVMT=1,503 SF
LOT 2	TOTAL=9,051 SF ROOF=2,000 SF PVMT=1,610 SF GRASS=5,441 SF
LOT 3	TOTAL=2,000 SF ROOF=2,000 SF
LOT 4	TOTAL=2,000 SF ROOF=2,000 SF
LOT 5	TOTAL=3,233 SF ROOF=2,000 SF PVMT=1,233 SF
LOT 6	TOTAL=2,000 SF ROOF=2,000 SF
LOT 7	TOTAL=2,000 SF ROOF=2,000 SF
LOT 8	TOTAL=2,000 SF ROOF=2,000 SF
LOT 9	TOTAL=2,000 SF ROOF=2,000 SF
LOT 10	TOTAL=3,612 SF ROOF=2,000 SF PVMT=1,612 SF
LOT 11	TOTAL=3,465 SF ROOF=2,000 SF PVMT=1,465 SF
LOT 12	TOTAL=3,547 SF ROOF=2,000 SF PVMT=1,547 SF
LOT 13	TOTAL=3,647 SF ROOF=2,000 SF PVMT=1,647 SF
LOT 14	TOTAL=3,603 SF ROOF=2,000 SF PVMT=1,603 SF
LOT 15	TOTAL=3,378 SF ROOF=2,000 SF PVMT=1,378 SF

NOT FOR CONSTRUCTION

THESE PLANS WERE PREPARED FOR THE PURPOSE OF OBTAINING STATE AND LOCAL PERMITS AND ARE NOT INTENDED TO BE USED AS CONSTRUCTION DOCUMENTS.

EXHIBIT 29
Received 11/22/16

No.	Date	Revision
2	11/22/2016	TOWN COMMENTS
1	10/11/2016	TOWN COMMENTS

Drawn By: BRM
Designed By: BRM
Checked By:

McCarty Engineering, Inc.
Civil Engineers
42 Jungle Road, Leominster, MA 01453
phone:(978) 534-1318 fax: (978) 840-6907
www.mccartydb.com

Project Name

Estates at Bull Meadow
Definitive Plan
N. Grafton, MA 01536

Sheet Title

Proposed Conditions Watershed Plan

Job No: 066
File Name: 066P-WATERSHED
Date: June 10, 2016
Scale: 1"=60'

Sheet No. 3