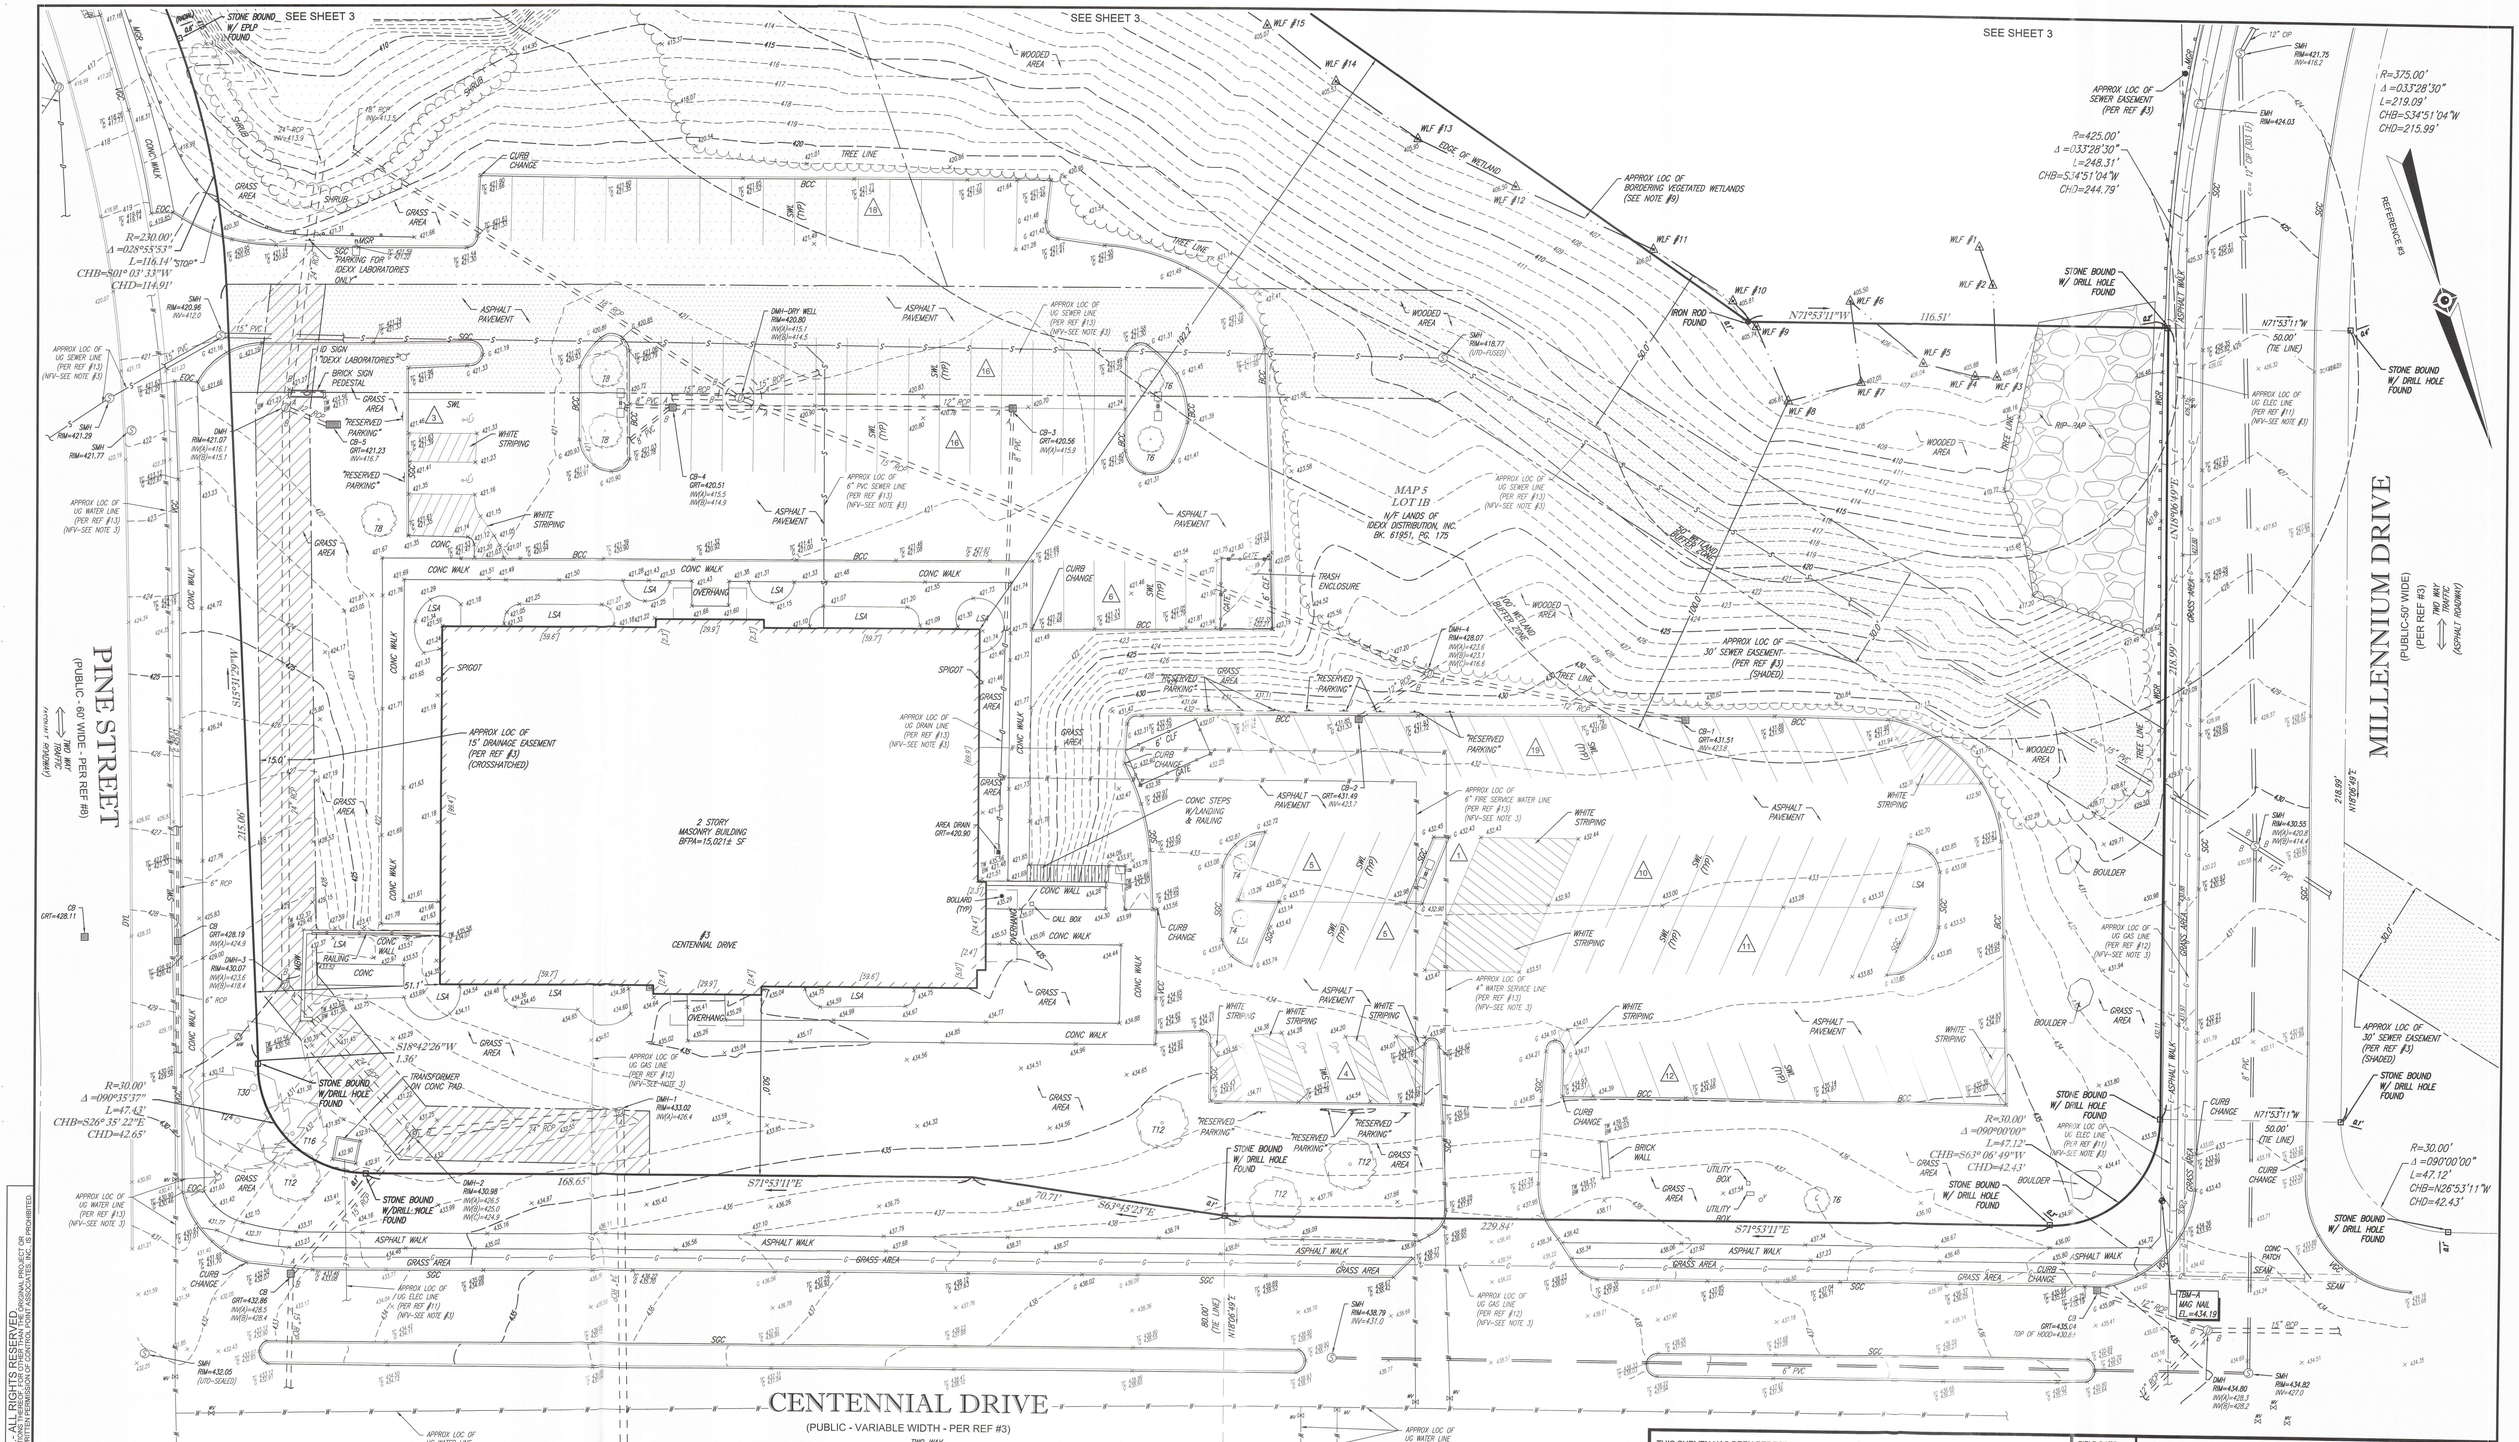

THE COMMONWEALTH OF MASSACHUSETTS REQUIRES NOTIFICATION BY EXCAVATORS, DESIGNERS, OR ANY PERSON PREPARING TO DISTURB THE EARTH'S SURFACE ANYWHERE IN THE COMMONWEALTH.

SEE SHEET 1 OF 3 FOR OVERALL BOUNDARY, NOTES & REFERENCES

SEE SHEET 3 OF 3 FOR LEGEND & SYMBOLS

THIS SURVEY HAS BEEN PERFORMED IN THE FIELD UNDER MY SUPERVISION, AND TO THE BEST OF MY KNOWLEDGE, BELIEF AND INFORMATION, THIS SURVEY HAS BEEN PERFORMED IN ACCORDANCE WITH CURRENTLY ACCEPTED ACCURACY STANDARDS.

NOT A VALID ORIGINAL DOCUMENT UNLESS EMBOSSED WITH RAISED IMPRESSION OR STAMPED WITH A BLUE INK SEAL

COMMONWEALTH OF MASSACHUSETTS GERRY L. HOLDRIGHT NO. 49211 REGISTERED PROFESSIONAL LAND SURVEYOR

6-04-2021
DATE

GERRY L. HOLDRIGHT, PLS
MASSACHUSETTS PROFESSIONAL LAND SURVEYOR #49211

FIELD DATE	5-06-2021 5-26-2021
FIELD BOOK NO.	- 21-03 MA
FIELD BOOK PG.	- 93
FIELD CREW	C.W. J.D.O.
DRAWN:	B.A.V.
REVIEWED:	S.P.P.

BOUNDARY & TOPOGRAPHIC SURVEY
HIGHPOINT ENGINEERING, INC.
3 CENTENNIAL DRIVE
LOT 1B, MAP 5
TOWN OF GRAFTON, WORCESTER COUNTY
COMMONWEALTH OF MASSACHUSETTS

CONTROL POINT ASSOCIATES, INC.
352 TURNPIKE ROAD
SOUTHBOROUGH, MA 01772
508.948.3000 - 508.948.3003 FAX
WWW.CPASURVEY.COM

ALBANY, NY 518-217-5010
CHALFONT, PA 215-712-9800
HAUPPAUGE, NY 631-580-2645
MANHATTAN, NY 646-780-0411
MT LAUREL, NJ 609-857-2099
WARREN, NJ 908-668-0099

APPROVED:	DATE	SCALE	FILE NO.	DWG. NO.
G.L.H.	6-04-2021	1" = 20'	03-210155-00	2 OF 3

CONTROL POINT ASSOCIATES, INC. - ALL RIGHTS RESERVED
THE COPYRIGHT OR REUSE OF THIS DOCUMENT, OR PORTION THEREOF, FOR OTHER THAN THE ORIGINAL PROJECT OR THE PURPOSE ORIGINALLY INTENDED, WITHOUT THE WRITTEN PERMISSION OF CONTROL POINT ASSOCIATES, INC. IS PROHIBITED.